6/21/2023 11:04:31 AM

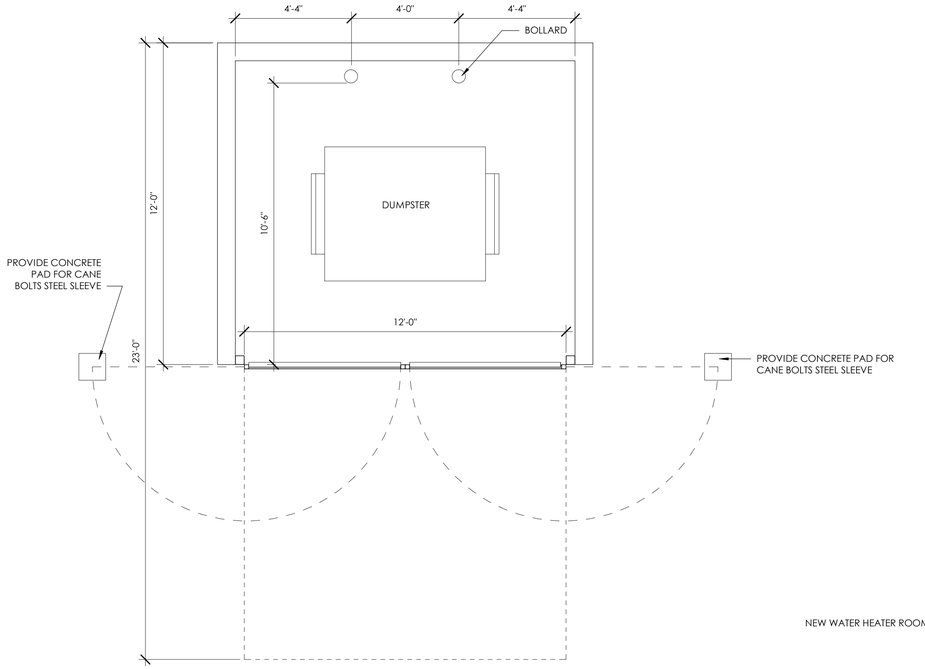

02 DUMPSTER ENCLOSURE

SCALE: 3/8" = 1'-0"

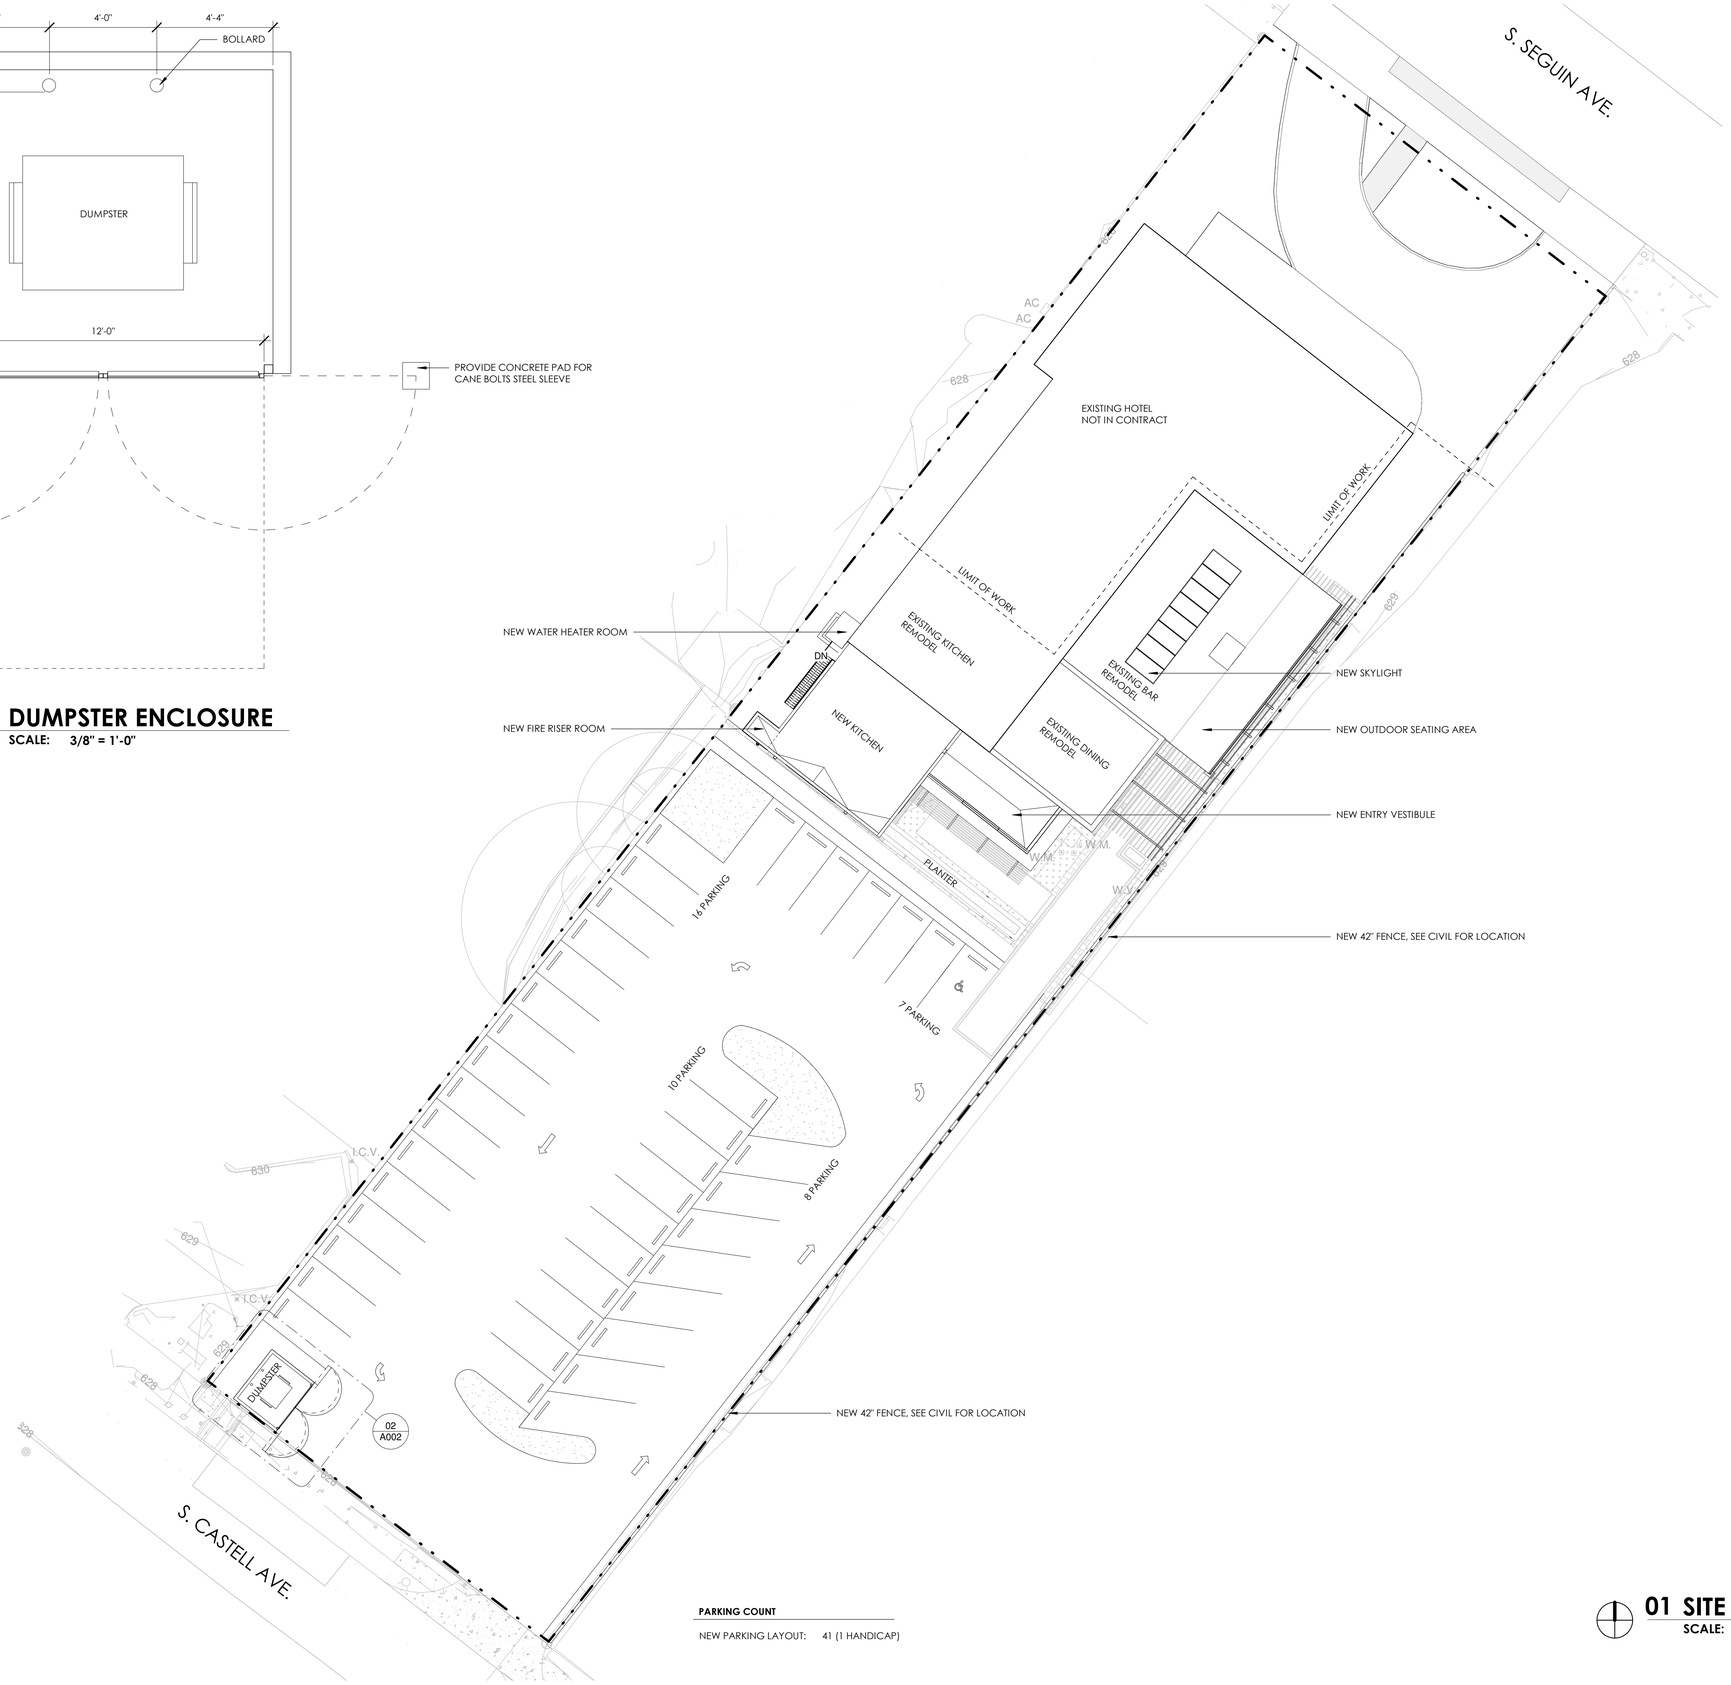

PARKING COUNT

NEW PARKING LAYOUT: 41 (1 HANDICAP)

01 SITE PLAN

SCALE: 1/16" = 1'-0"

Total Art Design & Architecture
Brett Davidson, AIA
193-1/2 West San Antonio St.
New Braunfels, TX 78130
(210) 885-7954

Civil:
TX2 ENGINEERING
Trevor Tast
645 Floral Ave, Ste C
New Braunfels, Tx 78130
(830) 327-1235

Structural:
BEICKER & COMER ENGINEERING
Mattew Comer
4040 Broadway, Ste. 240-149
San Antonio, Tx 78209
(210) 488-7680

MEP:
BEXAR ENGINEERS | ASSOCIATES
Robert Leija
7042 Alamo Downs Pkwy, Ste. 550
San Antonio, Tx 78238
(210) 462-9334

FIRE PROTECTION CONSULTING GROUP, LLC
Temple Kennedy
14439 NW Military Hwy, Ste. 108, #430
San Antonio, Tx 78231
(210) 858-2389

The Faust Hotel

240 S Seguin Ave, New Braunfels, TX 78130

REVISIONS

NO.	DATE

REGISTERED ARCHITECT BRETT N. DAVIDSON 26393 STATE OF TEXAS

06.13.23

OWNER:
ANDY DUETTRA

SITE PLAN

A002

PROJECT NUMBER: Project Number
DATE 03/10/20

C:\Users\sam\OneDrive\Documents\2218 The Faust_CENTRAL MODEL-06.12.23_Sam2D38Z.rvt