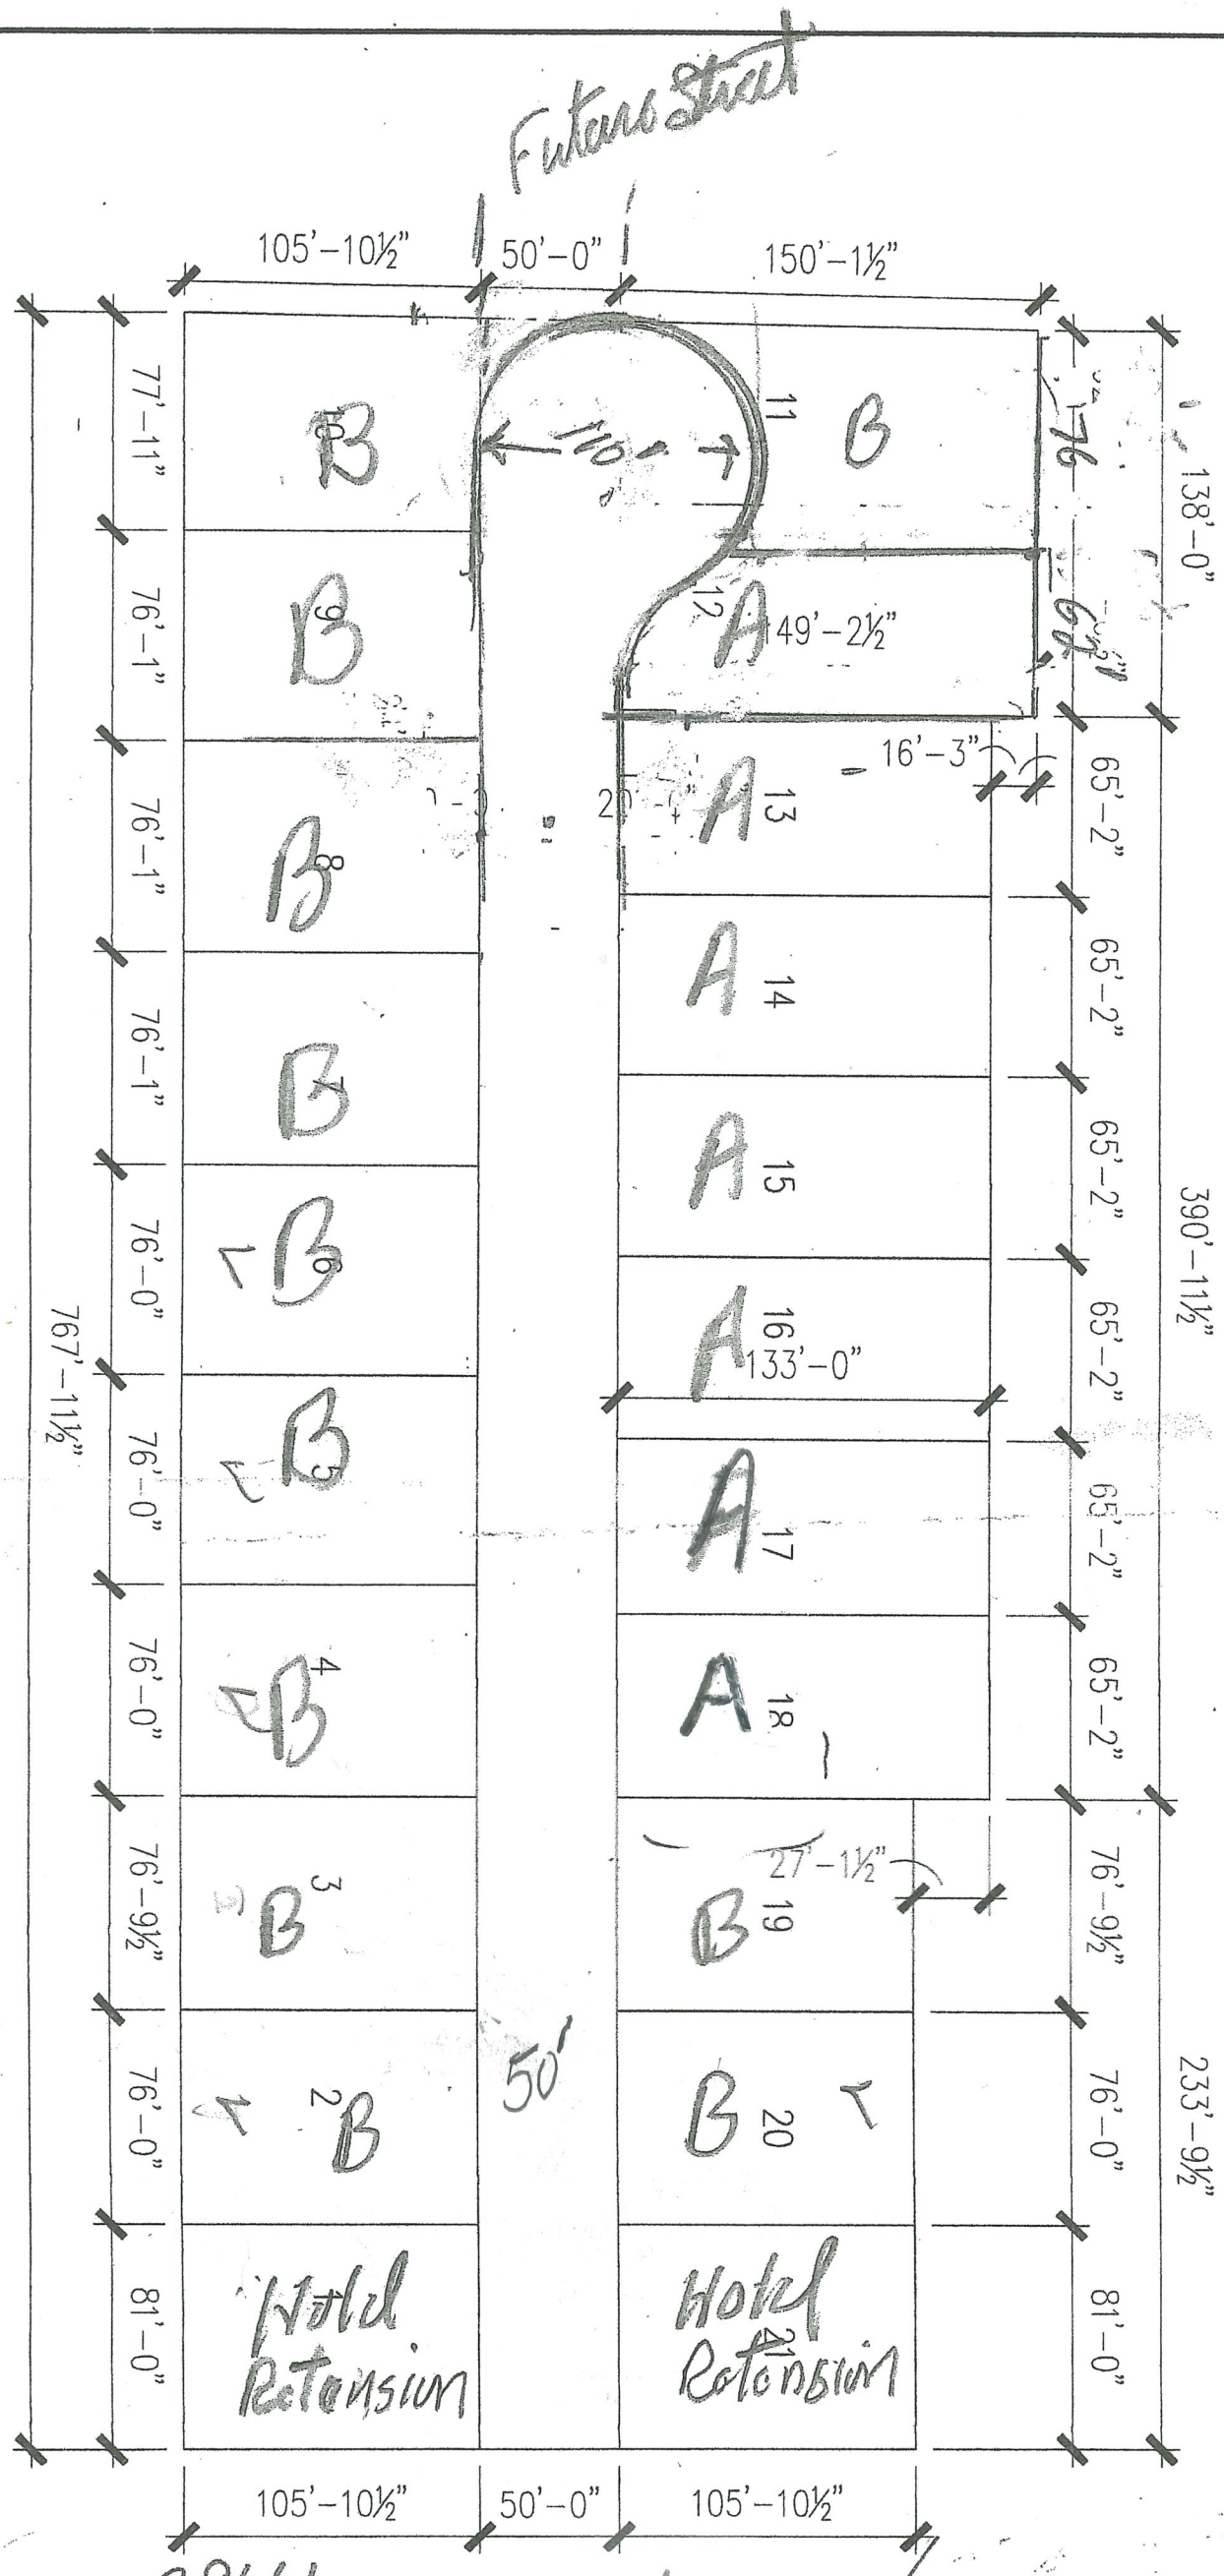

"I Jeffrey L. Henry, the property owner, acknowledge that this site plan submitted for the purposes of rezoning this property is in accordance with all applicable provisions of the Zoning Ordinance. Additionally, I understand that City Council approval of this site plan in conjunction with a rezoning case does not relieve me from adherence to any/all City-adopted Codes/Ordinances at the time of plan submittal for building permits. Nor does it relieve me from adherence to any/all state or federal rules and regulations."

DATE:	APRIL 8, 2022
PROJECT:	MJC - PLAT - BP2

A.1

FLOOR PLAN

SHEET: 1 OF 1

DATE	REVISIONS
4-6-2022	PRELIMINARY PLOT PLAN
4-16-2022	PRELIMINARY PLOT PLAN

GOODWIN LANE

ADDRESS
LOT
SUB

MJ New Home Consultants

DESIGNS

ROBERTO PEÑA
210.855.7609
BP2PLANDESIGNS@GMAIL.COM

constructed or not. This drawing and the concepts and ideas contained herein shall not be used, copied or retained without the express written approval of BP2 PLAN DESIGNS.
Submission or distribution of this drawing to meet official regulatory requirements or for other purposes in connection with the project is not to be construed as publication in derogation of any of the rights of BP2 PLAN DESIGNS
Any abridgement or violation of the rights of BP2 PLAN DESIGNS shall be prosecuted to the fullest extent possible.

AIBD AMERICAN INSTITUTE of BUILDING DESIGN