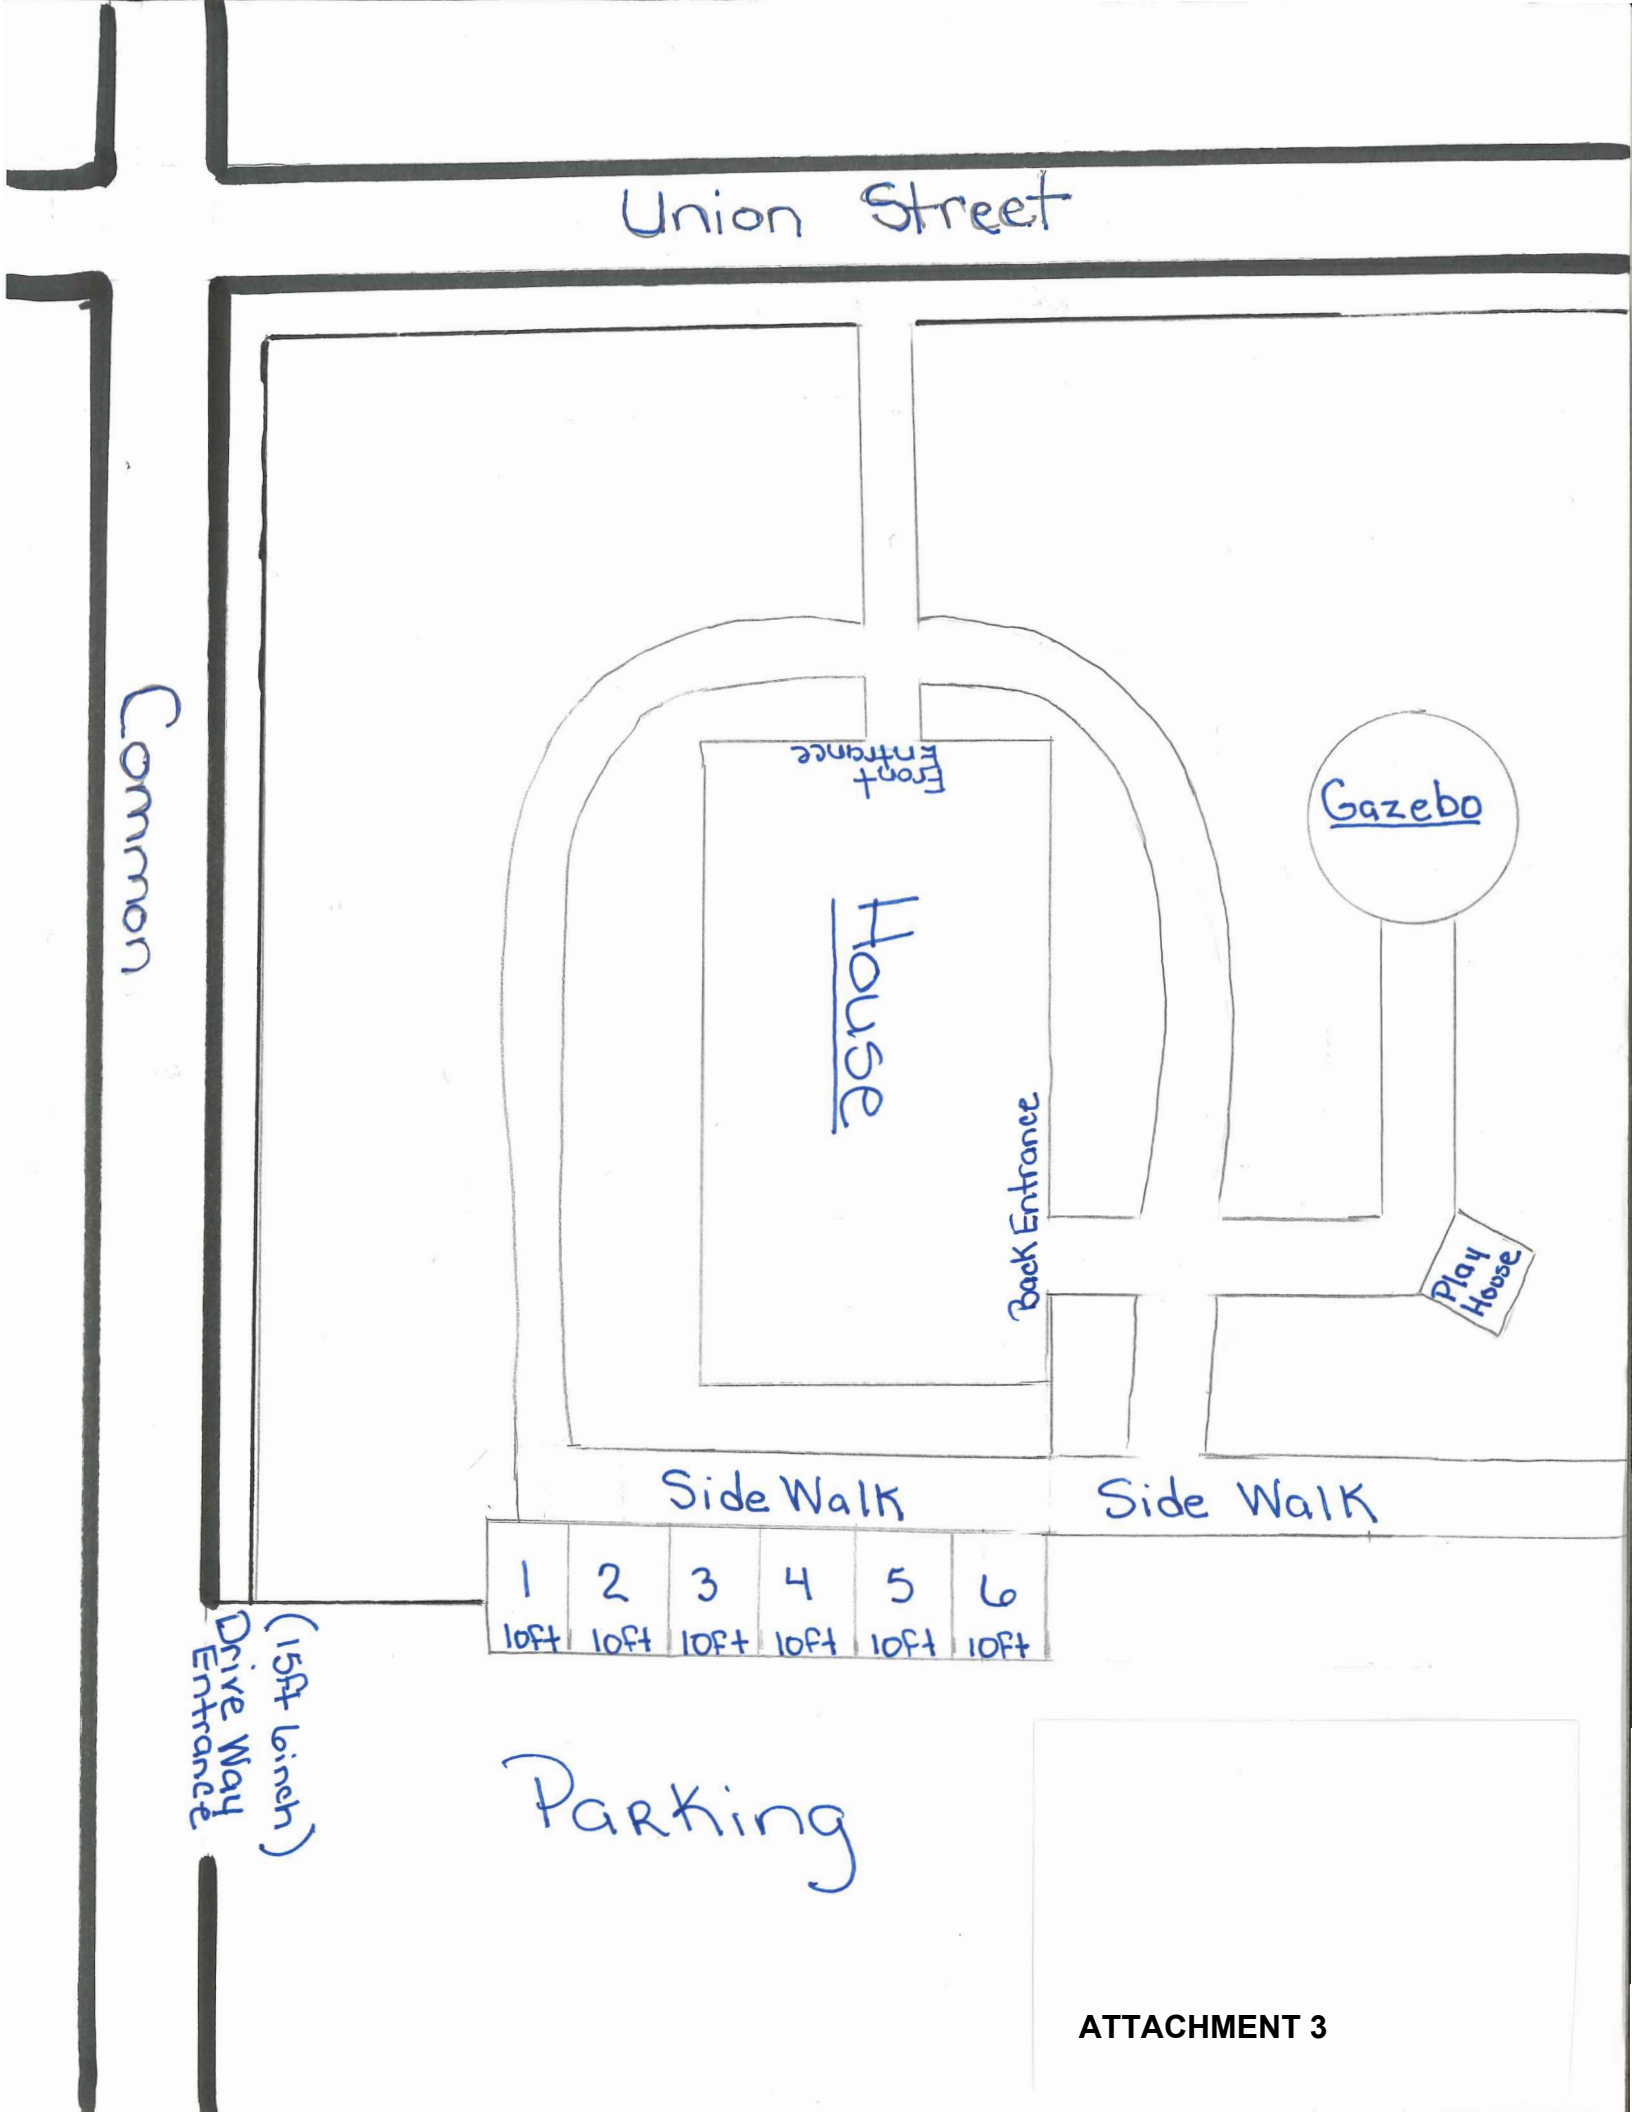
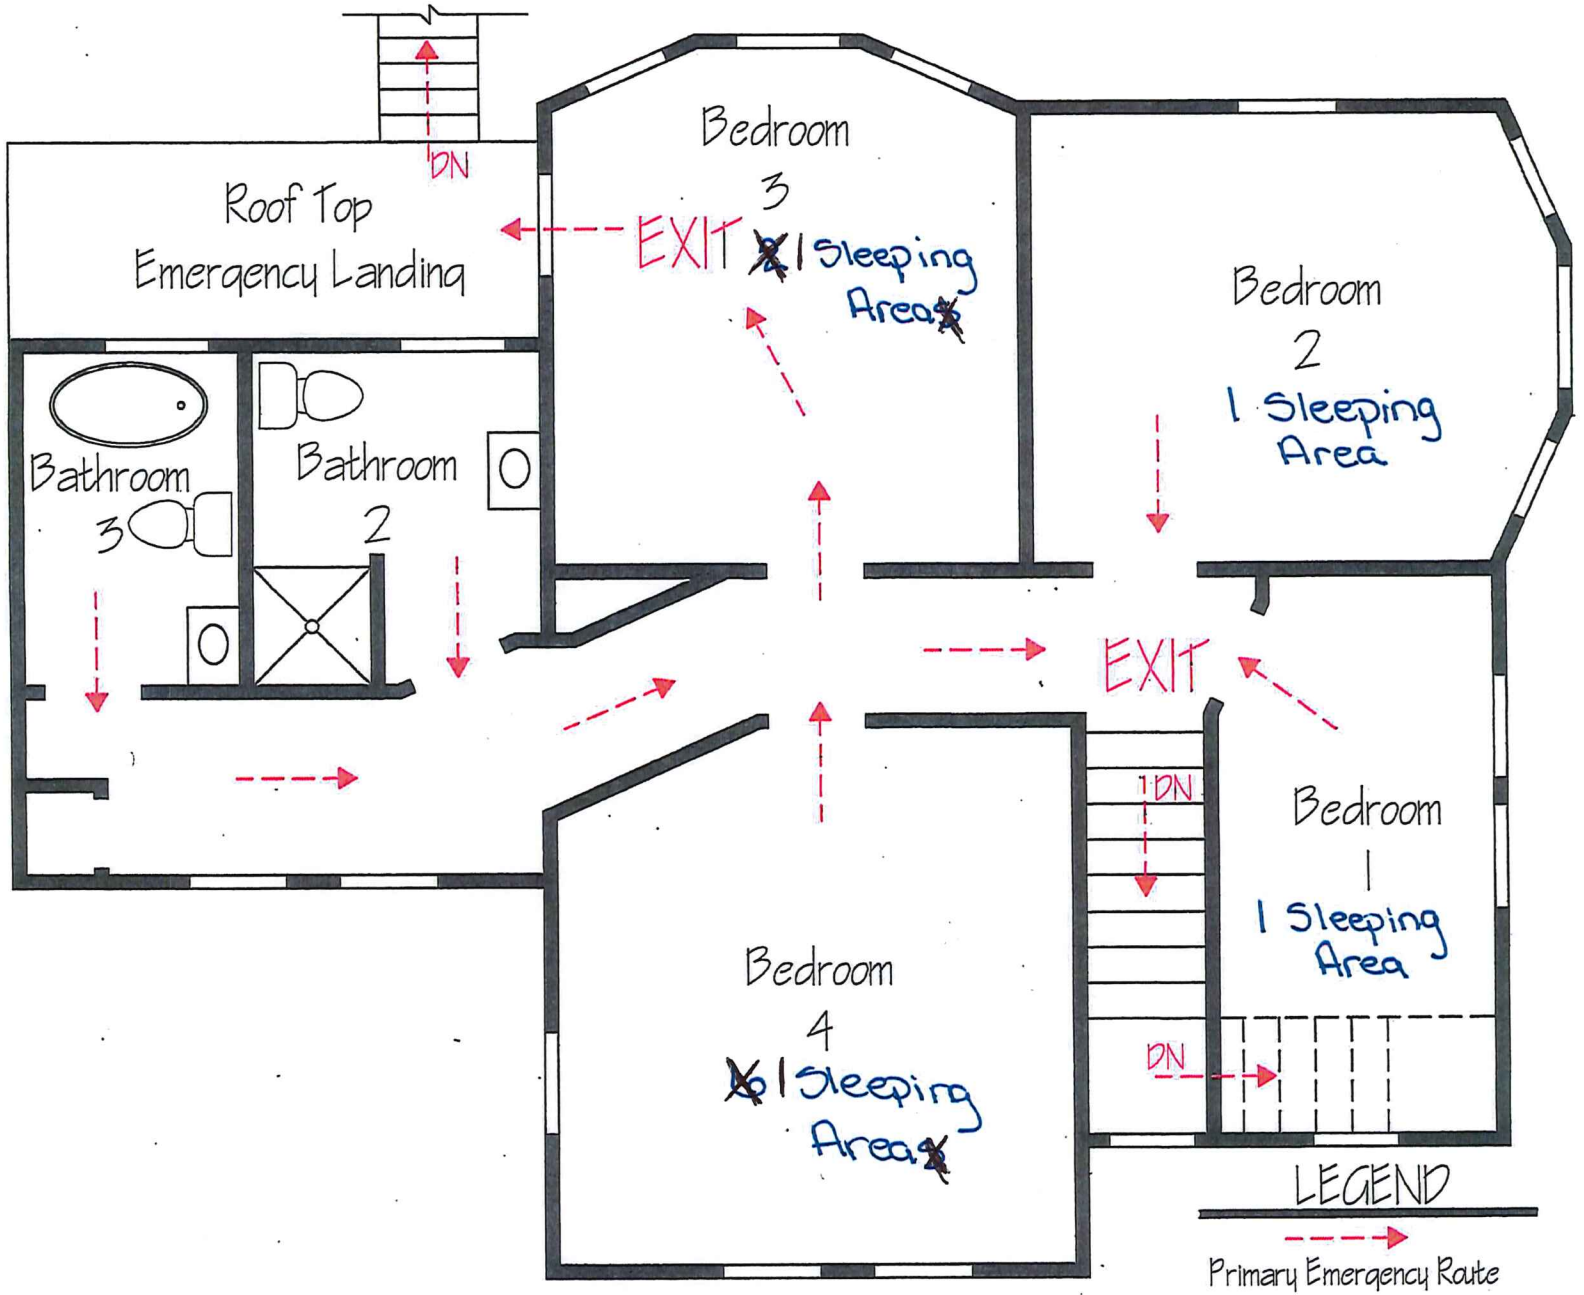
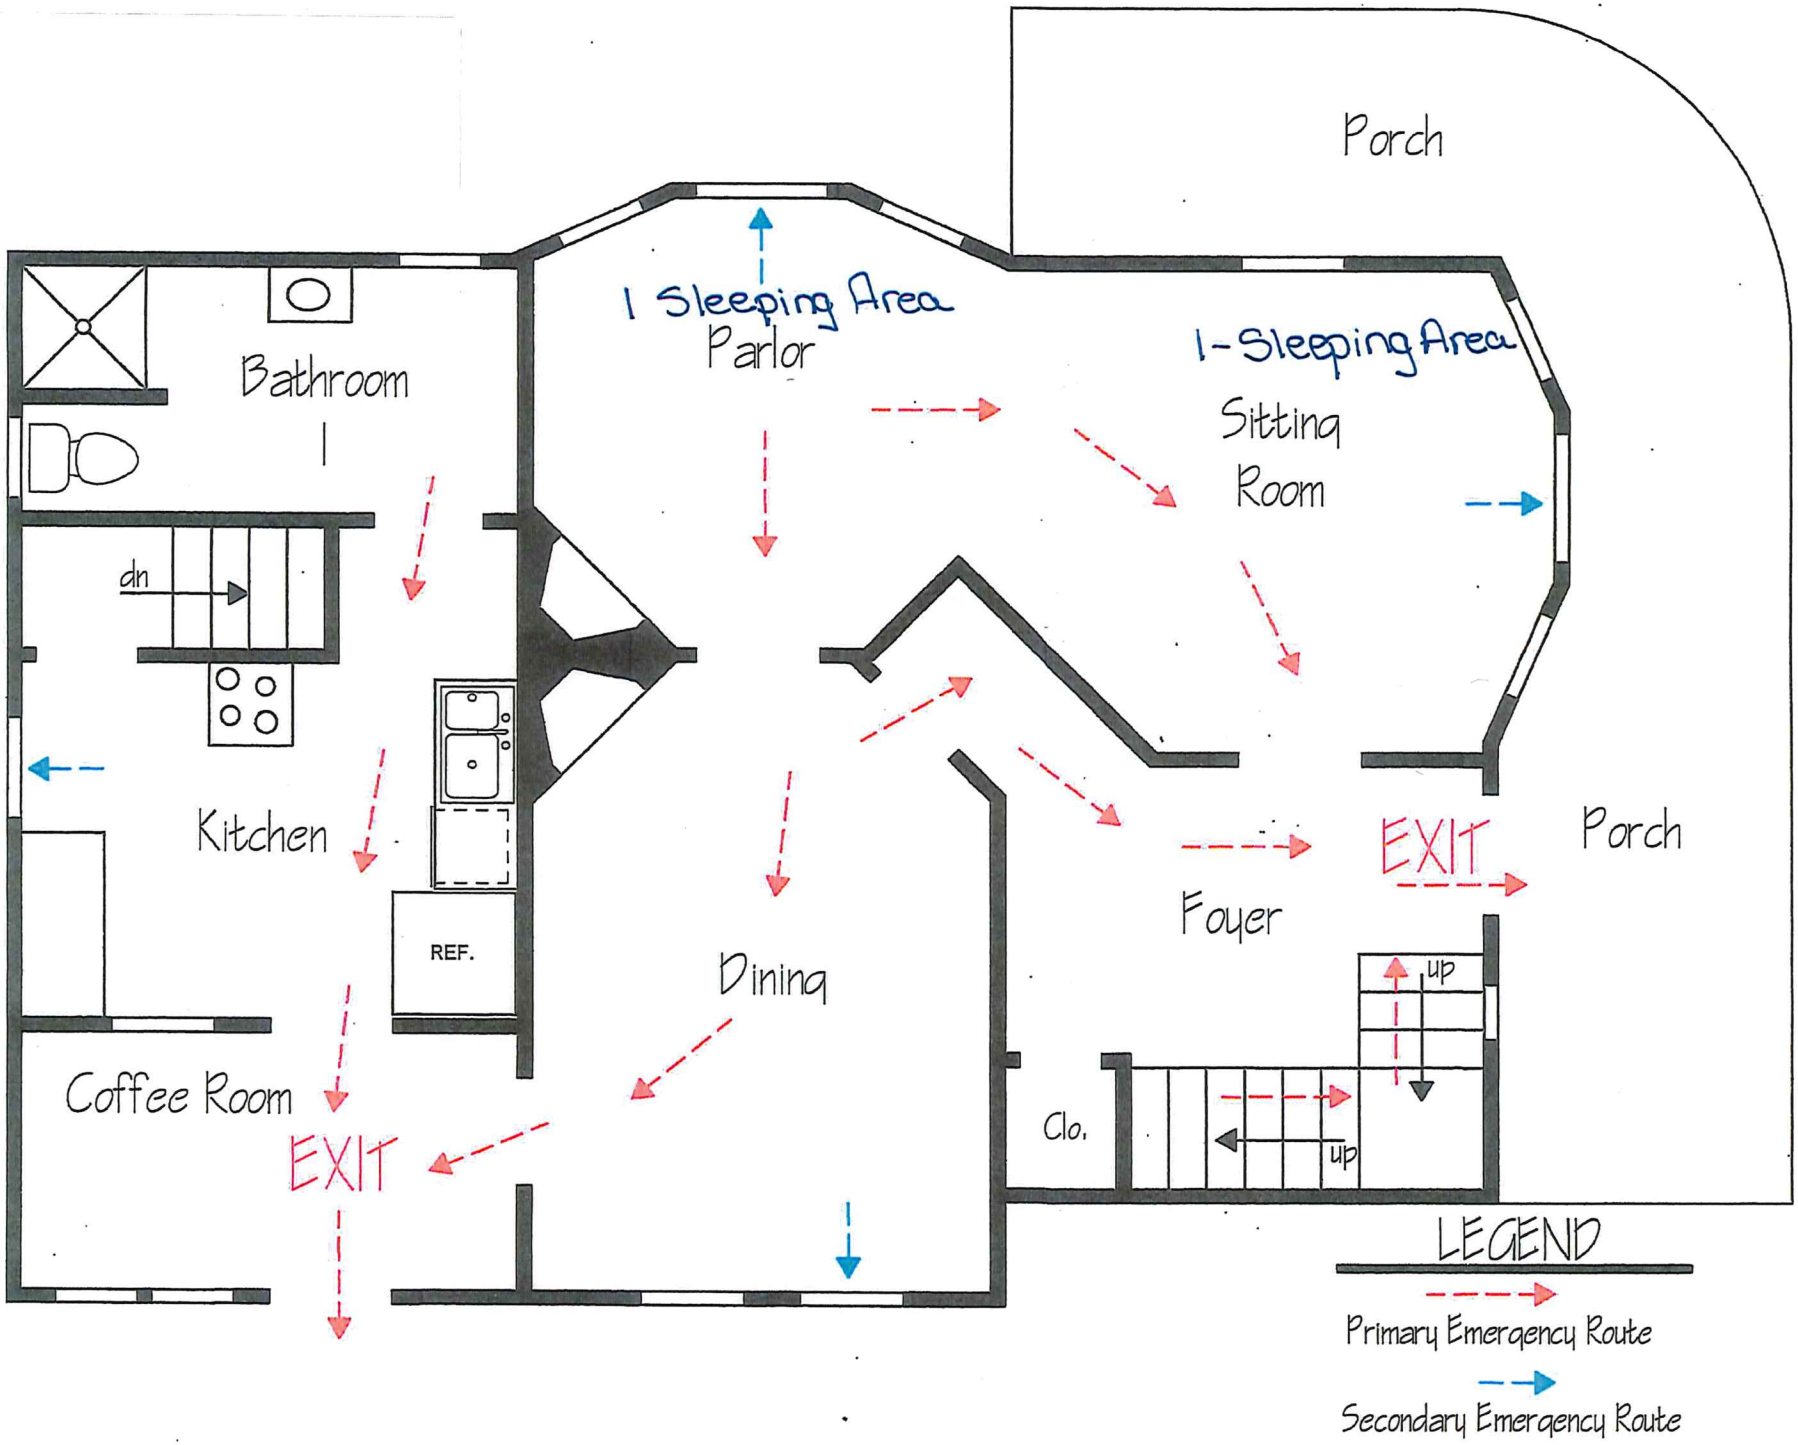


ATTACHMENT 3


Roof Top
Emergency Landing
DN
Bedroom
3
EXIT
1 Sleeping
Area
Bedroom
2
1 Sleeping
Area
Bathroom
3
Bathroom
2
EXIT
DN
Bedroom
1
1 Sleeping
Area
Bedroom
4
1 Sleeping
Area
DN
LEGEND
Primary Emergency Route


Porch
1 Sleeping Area
Parlor
1-Sleeping Area
Sitting
Room
Bathroom
1
dn
Kitchen
REF.
Dining
Foyer
EXIT
Porch
up
Clo.
up
Coffee Room
EXIT
LEGEND
Primary Emergency Route
Secondary Emergency Route