BLOCK LENGTH EXHIBIT
FOR WINDING CREEK RANCH
SUBDIVISION

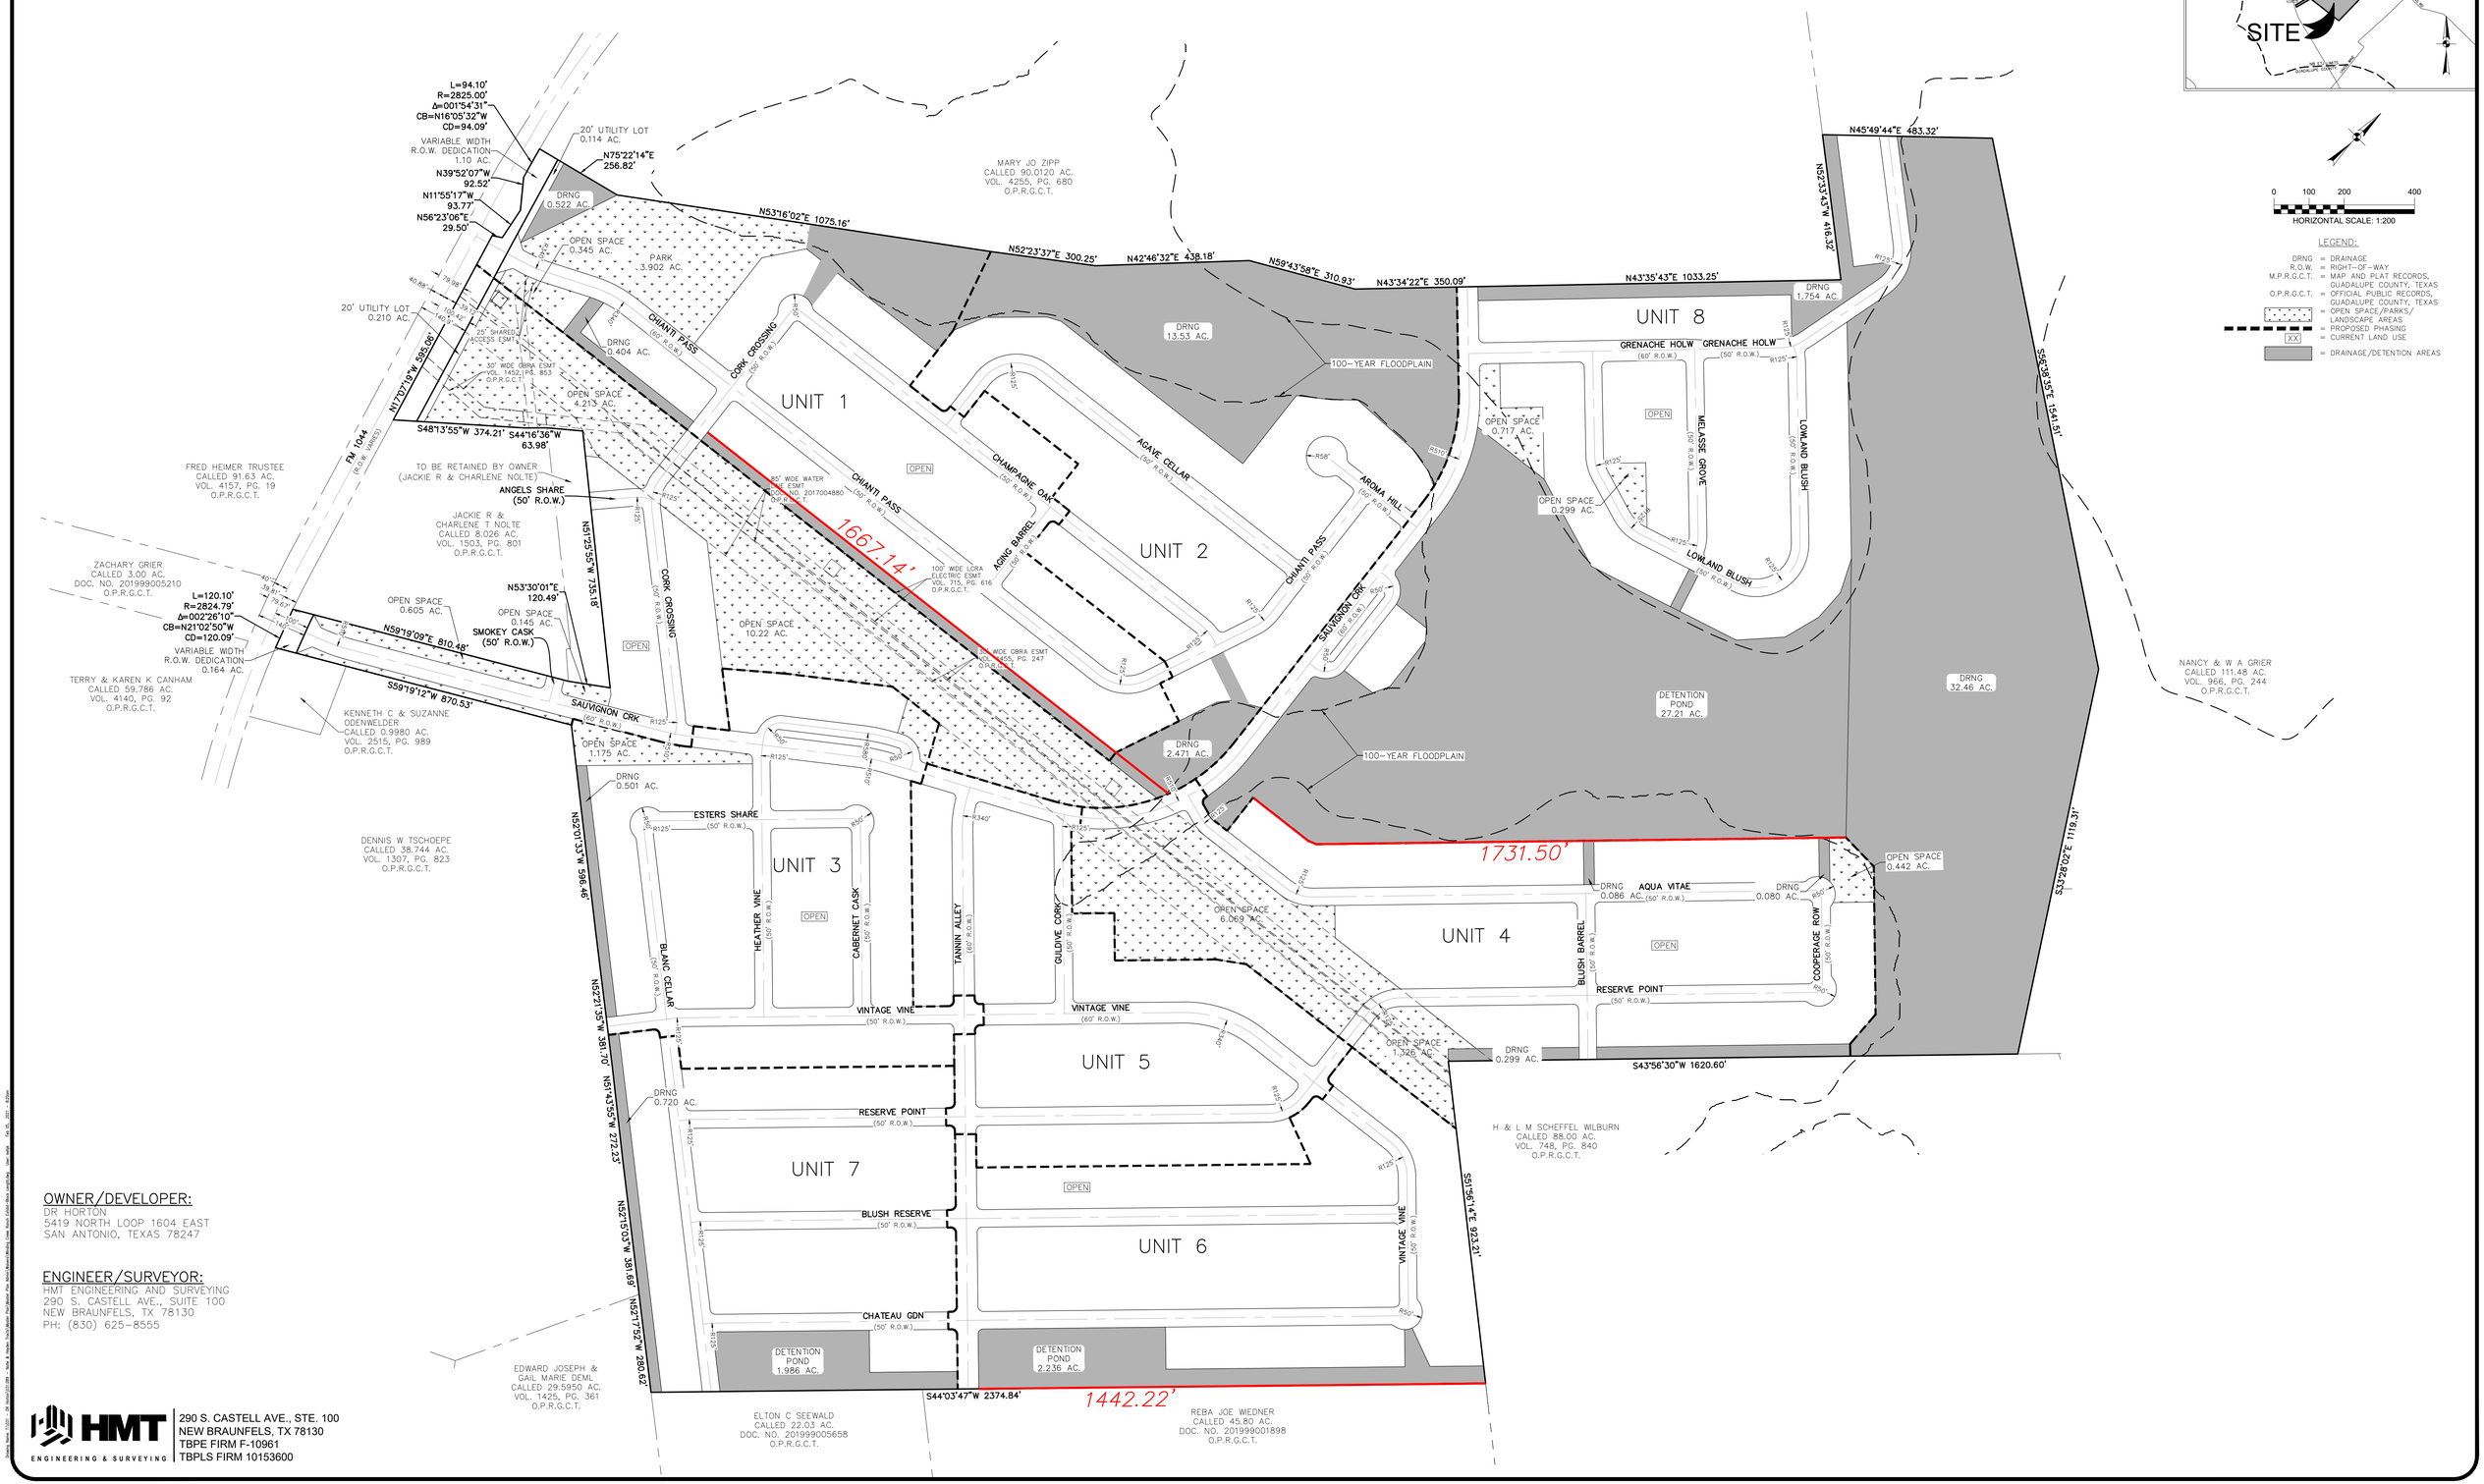

OWNER/DEVELOPER:
DR HORTON
5419 NORTH LOOP 1604 EAST
SAN ANTONIO, TEXAS 78247

ENGINEER/SURVEYOR:
HMT ENGINEERING AND SURVEYING
290 S. CASTELL AVE., SUITE 100
NEW BRAUNFELS, TX 78130
PH: (830) 625-8555

HMT ENGINEERING & SURVEYING
290 S. CASTELL AVE., STE. 100
NEW BRAUNFELS, TX 78130
TBPE FIRM F-10961
TBPLS FIRM 10153600