


FINAL PLAT ESTABLISHING
LAUBACH SUBDIVISION UNIT 4B

BEING A 6.127 ACRE TRACT OF LAND SITUATED IN THE WILLIAM H. PATE SURVEY NO. 22, ABSTRACT NO. 259, AND THE SARAH DEWITT SURVEY NO. 48, ABSTRACT NO. 103, IN GUADALUPE COUNTY, TEXAS, AND BEING OUT OF THE REMAINING PORTION OF A CALLED 150.073 ACRE TRACT OF LAND, AS DESCRIBED IN DOCUMENT NO. 2015025182, OF THE OFFICIAL PUBLIC RECORDS OF GUADALUPE COUNTY, TEXAS


RECORDED

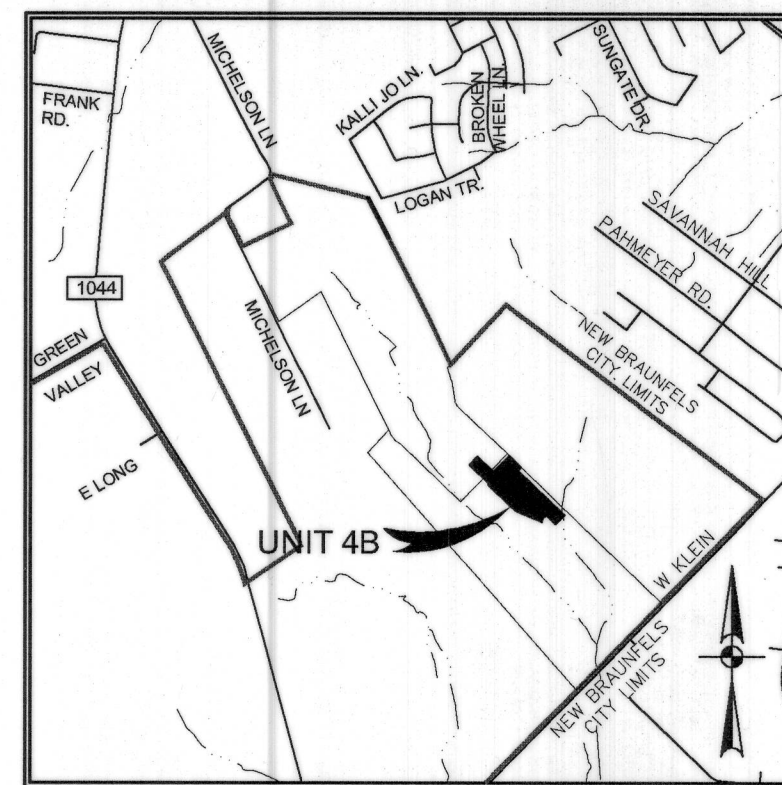

LOCATION MAP
SCALE: 1"=2,000'

NOTE: G.V.E.C. WILL MAINTAIN 5' EASEMENT FOR SERVICE ENTRANCE TO DWELLING. THIS EASEMENT WILL VARY DEPENDING UPON LOCATION OF DWELLING.

G.V.E.C. SHALL HAVE ACCESS TO THE METER LOCATIONS FROM THE FRONT YARDS WITH THE METER LOCATIONS NOT BEING LOCATED WITHIN A FENCED AREA.

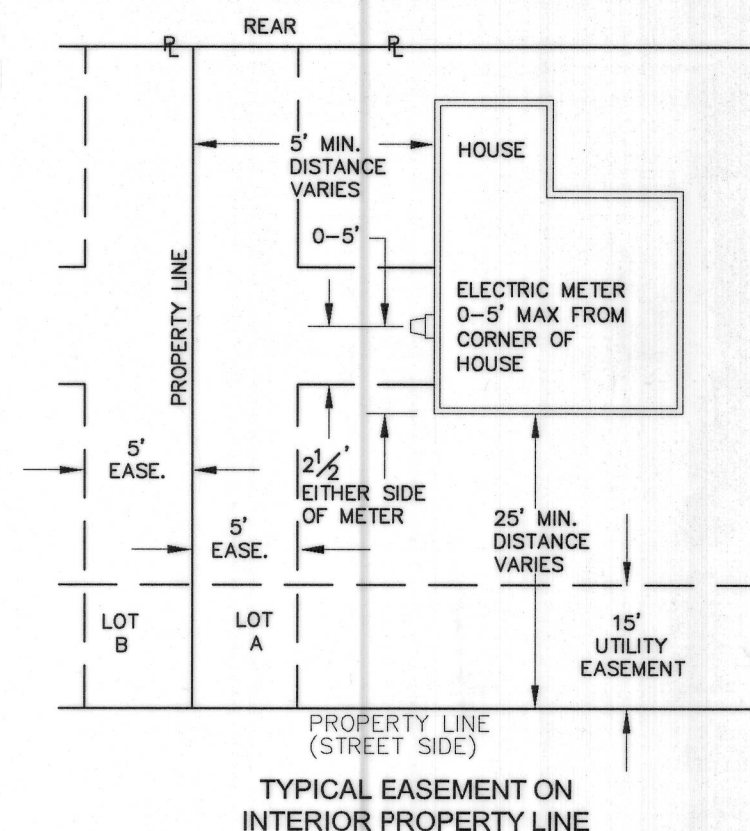

APPROVED THIS THE 4th DAY OF September, 2019 BY THE PLANNING COMMISSION OF THE CITY OF NEW BRAUNFELS, TEXAS.

CHAIRMAN B. Lee Edwards

APPROVED FOR ACCEPTANCE

6/13/20
DATE

Chapman Snell
PLANNING DIRECTOR

6/3/20
DATE

Drew A. Mawyer
CITY ENGINEER

STATE OF TEXAS
COUNTY OF GUADALUPE

Vol 19 Pg 309-310

202099016690
I certify this instrument was FILED and RECORDED in the OFFICIAL PUBLIC RECORDS of Guadalupe County, Texas on 07/01/2020 11:49:42 AM. PAGES: 5 LEAH TERESA KIEL, COUNTY CLERK



Teresa Kiel

NOTES:

- ALL LOTS WITHIN THE SUBDIVISION WILL BE PROVIDED WATER BY GREEN VALLEY SPECIAL UTILITY DISTRICT (GVSUD) AND SEWER BY GBRA. ELECTRIC SERVICE WILL BE PROVIDED BY GUADALUPE VALLEY ELECTRIC COOPERATIVE.
- ALL STREETS ARE PROPOSED TO BE OF A LOCAL TYPE FUNCTIONAL CLASSIFICATION WITH 50 FOOT RIGHT-OF-WAYS UNLESS NOTED OTHERWISE. CALANDRA LARK IS A MINOR COLLECTOR AND HAS A 60 FOOT RIGHT-OF-WAY.
- SIDEWALK NOTES:**
 - FOUR (4) FOOT WIDE SIDEWALKS WILL BE CONSTRUCTED BY THE HOME BUILDER AT THE BACK OF CURB PER CITY STANDARDS AT THE TIME OF BUILDING CONSTRUCTION, UNLESS OTHERWISE NOTED ON THE PLAT, ALONG:
-CALANDRA LARK, REDSTART
 - FOUR (4) FOOT WIDE SIDEWALKS WILL BE CONSTRUCTED BY THE DEVELOPER AT THE BACK OF CURB PER CITY STANDARDS AT THE TIME OF SUBDIVISION STREET CONSTRUCTION ALONG:
-CALANDRA LARK - LOT 10 BLOCK 15
-REDSTART - LOT 20 BLOCK 16
- LOT 10 BLOCK 15 IS AN HOA LOT AND LOT 20 BLOCK 16 IS AN OPEN SPACE LOT. BOTH LOTS WILL BE OWNED AND MAINTAINED BY THE HOME OWNER'S ASSOCIATION, THEIR SUCCESSOR'S OR ASSIGNS, AND SHALL NOT BE THE RESPONSIBILITY OF THE CITY OF NEW BRAUNFELS OR GUADALUPE COUNTY.
- THE SUBDIVISION IS WITHIN THE NEW BRAUNFELS INDEPENDENT SCHOOL DISTRICT.
- ALL BEARINGS AND COORDINATES SHOWN HEREON ARE IN GRID BASED ON THE TEXAS STATE PLANE COORDINATE SYSTEM, TEXAS SOUTH CENTRAL ZONE (4204), NORTH AMERICAN DATUM 1983. DISTANCES SHOWN HEREON ARE SURFACE USING COMBINED SCALE FACTOR OF 1.00015.
- MONUMENTS WERE FOUND OR SET AT EACH CORNER OF THE SURVEY BOUNDARY OF THE SUBDIVISION. MONUMENTS AND MARKERS WILL BE SET WITH 1/2" IRON PIN WITH PLASTIC CAP STAMPED "DAM #5348 PROP. COR." IMMEDIATELY AFTER COMPLETION OF UTILITY INSTALLATION AND STREET CONSTRUCTION UNLESS NOTED OTHERWISE.
- LAUBACH SUBDIVISION UNIT 4B**, DOES NOT FALL WITHIN THE CITY LIMITS OF THE CITY OF NEW BRAUNFELS.
- THE PROPOSED USE OF THE SUBDIVISION IS FOR SINGLE FAMILY RESIDENTIAL.
- LAUBACH SUBDIVISION UNIT 4B**, ESTABLISHING A TOTAL OF 33 LOTS, WITH 31 LOTS BEING BUILDABLE.
- THIS SUBDIVISION IS SUBJECT TO THE 2006 CITY OF NEW BRAUNFELS PARK LAND AND DEDICATION AND DEVELOPMENT ORDINANCE. THIS PLAT IS APPROVED FOR ONE DWELLING UNIT PER BUILDABLE LOT WITH A MAXIMUM OF 31 BUILDABLE LOTS. AT SUCH TIME THAT ADDITIONAL DWELLING UNITS ARE CONSTRUCTED; THE OWNER OF THE LOT SHALL CONTACT THE CITY AND COMPLY WITH THE ORDINANCE FOR EACH DWELLING UNIT.
- NO STRUCTURES, WALLS OR OTHER OBSTRUCTIONS OF ANY KIND SHALL BE PLACED WITHIN THE LIMITS OF THE DRAINAGE EASEMENTS SHOWN ON THIS PLAT. NO LANDSCAPING, FENCES, OR OTHER TYPE OF MODIFICATIONS WHICH ALTER THE CROSS SECTIONS OF THE DRAINAGE EASEMENTS OR DECREASES THE HYDRAULIC CAPACITY OF THE EASEMENT, AS APPROVED, SHALL BE ALLOWED WITHOUT THE APPROVAL OF THE CITY ENGINEER. THE CITY OF NEW BRAUNFELS AND GUADALUPE COUNTY SHALL HAVE THE RIGHT OF INGRESS AND EGRESS OVER GRANTORS ADJACENT PROPERTY TO REMOVE ANY OBSTRUCTIONS PLACED WITHIN THE LIMITS OF SAID DRAINAGE EASEMENTS AND TO MAKE ANY MODIFICATIONS OR IMPROVEMENTS WITHIN SAID DRAINAGE EASEMENTS.
- THE ELEVATION OF THE LOWEST FLOOR SHALL BE AT LEAST 10 INCHES ABOVE THE FINISHED GRADE OF THE SURROUNDING GROUND, WHICH SHALL BE SLOPED IN A FASHION SO AS TO DIRECT STORMWATER AWAY FROM THE STRUCTURE. PROPERTIES ADJACENT TO STORMWATER CONVEYANCE STRUCTURES MUST HAVE A FLOOR SLAB ELEVATION OR BOTTOM OF FLOOR JOISTS A MINIMUM OF ONE FOOT ABOVE THE 100-YEAR WATER FLOW ELEVATION IN THE STRUCTURE. DRIVEWAYS SERVING HOUSES ON THE DOWNHILL SIDE OF THE STREET SHALL HAVE A PROPERLY SIZED CROSS SWALE PREVENTING RUNOFF FROM ENTERING THE GARAGE AND SHALL PREVENT WATER FROM LEAVING THE STREET.
- NO STRUCTURES IN THIS SUBDIVISION SHALL BE OCCUPIED UNTIL CONNECTED TO A PUBLIC WATER SYSTEM WHICH HAS BEEN APPROVED BY GREEN VALLEY SPECIAL UTILITY DISTRICT (GVSUD), AND PUBLIC SEWER SYSTEM WHICH HAS BEEN APPROVED BY GBRA.

STATE OF TEXAS
COUNTY OF GUADALUPE

I, THE UNDERSIGNED OWNER OF THE LAND SHOWN ON THIS PLAT, AND DESIGNATED HEREIN AS **LAUBACH SUBDIVISION UNIT 4B**, TO THE CITY OF NEW BRAUNFELS, COUNTY OF GUADALUPE, TEXAS, AND WHOSE NAME IS SUBSCRIBED HERETO, DO HEREBY SUBDIVIDE SUCH PROPERTY AND DEDICATE TO THE USE OF THE PUBLIC ALL STREETS, DRAINS, EASEMENTS, AND PUBLIC PLACES THEREON SHOWN FOR THE PURPOSES AND CONSIDERATION THEREIN EXPRESSED.

OWNER: H. Curtis Keller
H. CURTIS KELLER, SECRETARY

KIW NEW BRAUNFELS VENTURE, LLC, A DELAWARE LIMITED LIABILITY COMPANY
KNBV WOLFF MEMBER, LLC, A DELAWARE LIMITED LIABILITY COMPANY,
ITS ADMINISTRATIVE MANAGER


6710 E CAMELBACK RD, SUITE 100
SCOTTSDALE, AZ 85251

STATE OF AZ
COUNTY OF Maricopa

THIS INSTRUMENT WAS ACKNOWLEDGED BEFORE ME ON THIS 2 DAY OF April, 2020

BY H. Curtis Keller

NOTARY PUBLIC, STATE OF AZ
MY COMMISSION EXPIRES: 10/1/2021

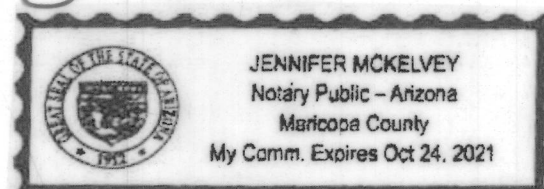

KNOW ALL MEN BY THESE PRESENTS:


I, THE UNDERSIGNED, DREW A. MAWYER, A REGISTERED PROFESSIONAL LAND SURVEYOR IN THE STATE OF TEXAS, HEREBY CERTIFY THAT THIS PLAT IS TRUE AND CORRECTLY MADE UNDER MY SUPERVISION AND IN COMPLIANCE WITH CITY AND STATE SURVEY REGULATIONS AND LAWS AND MADE ON THE GROUND AND THAT THE CORNER MONUMENTS WERE PROPERLY PLACED UNDER MY SUPERVISION.

Drew A. Mawyer
DREW A. MAWYER
REGISTERED PROFESSIONAL LAND SURVEYOR NO. 5348
D.A. MAWYER LAND SURVEYING
5151 W. SH46
NEW BRAUNFELS, TEXAS 78132
FIRM #10191500

MOELLER & ASSOCIATES
Engineering Solutions



2021 SH 46W, Ste. 105
New Braunfels, TX 78132
p: (830) 358-7127
www.ma-tx.com TBPE FIRM F-13351

- LEGEND:
- P.O.B. = POINT OF BEGINNING
 - B.L. = BUILDING SETBACK LINE
 - D.E. = DRAINAGE EASEMENT
 - U.E. = UTILITY EASEMENT
 - R.O.W. = RIGHT-OF-WAY
 - O.S. = OPEN SPACE LOT
 - = PAGE MATCH LINE
 - = 1/2" IRON PIN SET
 - ◐ = IRON PIN FOUND
 - ◑ = TXDOT MONUMENT FOUND

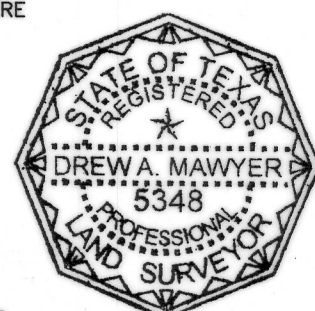

CURVE TABLE						
CURVE	LENGTH	RADIUS	DELTA	TANGENT	CHORD LENGTH	CHORD BEARING
C1	22.23'	150.0'	84°54'35"	13.72'	20.25'	S03°26'30"E
C2	11.06'	150.00'	4°13'27"	5.53'	11.06'	S36°54'04"W
C3	23.56'	15.00'	90°00'00"	15.00'	21.21'	N89°06'13"E
C4	23.56'	15.00'	90°00'00"	15.00'	21.21'	N00°53'47"E

LINE TABLE		
LINE	LENGTH	BEARING
L1	136.99'	N45°53'47"W
L2	60.00'	S44°06'13"W
L3	5.00'	S45°53'47"E
L4	96.57'	N50°33'02"W
L5	10.51'	N44°06'13"E
L6	46.28'	S44°06'13"W

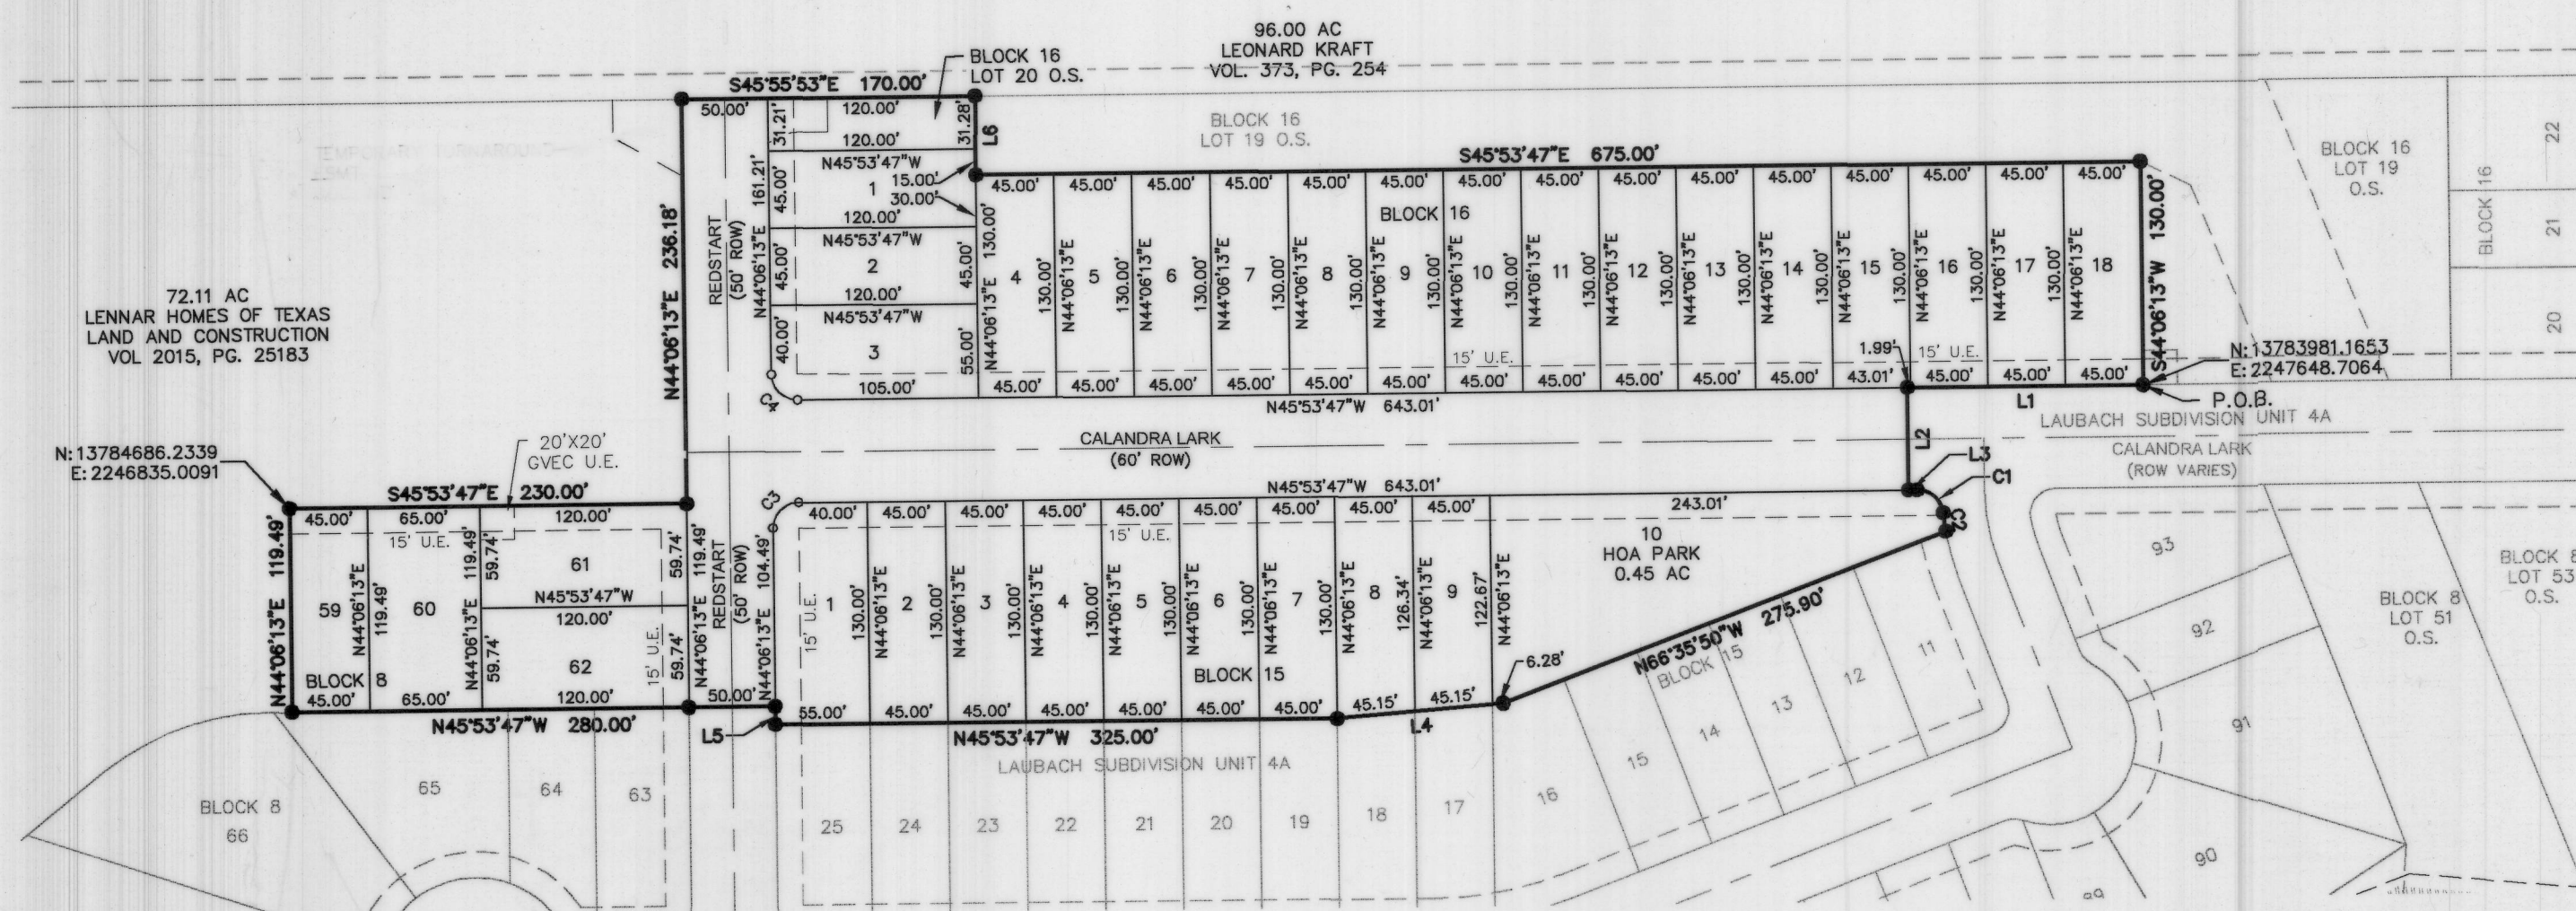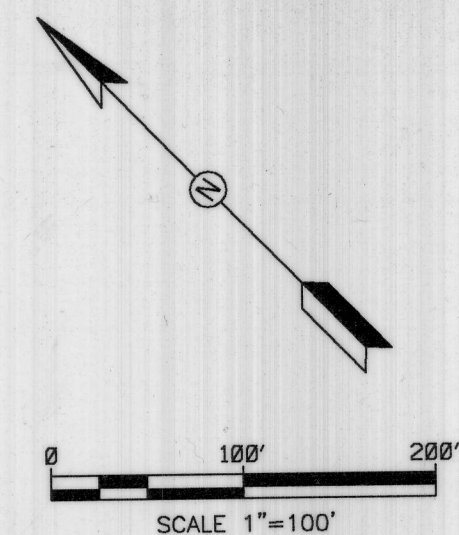

LEGEND:

P.O.B.	= POINT OF BEGINNING
B.L.	= BUILDING SETBACK LINE
D.E.	= DRAINAGE EASEMENT
U.E.	= UTILITY EASEMENT
R.O.W.	= RIGHT-OF-WAY
O.S.	= OPEN SPACE LOT
○	= PAGE MATCH LINE
●	= 1/2" IRON PIN SET
■	= IRON PIN FOUND
	= TxDOT MONUMENT FOUND

2021 SH 46W, Ste. 105
New Braunfels, TX 78132
ph: (830) 358-7127
www.ma-tx.com TBPE FIRM F-13351