

Job Name:



New Braunfels, TX

- ☒ Proposal Drawing
- ☐ Final Drawing

Client: Texstar Bank
 Location: New Braunfels, TX
 Salesperson: Pete Sitterle
 Pri. Mgr.: Denise Childers
 Date: 4/25/18
 Designer: Morgan P.
 File Name: 18-3536 Texstar
 R11
 Proposal #: 39844
 Job #: 18-3536

Revisions

Notes:
 R1/10.16.18/7/1: Sign A & C - Blue B.G.
 R2/5-31-18/MP-Sign C & Site Plan add
 R3/5-31-18/MP-Sign C increased
 R4/6-11-18/AS: Sign A to yellow sign B
 R5/11.18/AS: Chg pylon sign B face to
 white
 R6/11.18/AS: Chg pylon sign B face to
 white
 R7/12-20-18/Item: added new sign set
 back.
 R1/17-4-18/Item: added footing



License #: 18010

Corporate Office

225 West Turbo
 Suite 100
 New Braunfels, TX 78063
 PH: (817) 341-7244

Branch / So. Austin Branch

2703 W. Meandering Ln. #100
 Dallas, TX 75235
 PH: (872) 870-1594

Branch / So. Austin Branch


2805 G. G. Road
 Houston, TX 77034
 PH: (281) 492-6551

Austin Branch

2457 W. Meandering Ln.
 Austin, TX 78740
 PH: (512) 872-2800




THIS IS A PRELIMINARY
 PROPERTY OF COMET SIGNS, LLC. ANY USE
 OR REPRODUCTION OF THIS DOCUMENT
 WITHOUT WRITTEN AUTHORIZATION FROM
 COMET SIGNS, LLC IS PROHIBITED. CONSENT
 TO THE USE OF THIS DOCUMENT CONSTITUTES
 AN AGREEMENT TO HOLD COMET SIGNS, LLC
 HARMLESS FROM AND AGAINST ALL
 DAMAGES, LOSSES AND EXPENSES, INCLUDING
 ATTORNEY'S FEES, ARISING OUT OF OR
 RESULTING FROM THE USE OF THIS
 DOCUMENT.

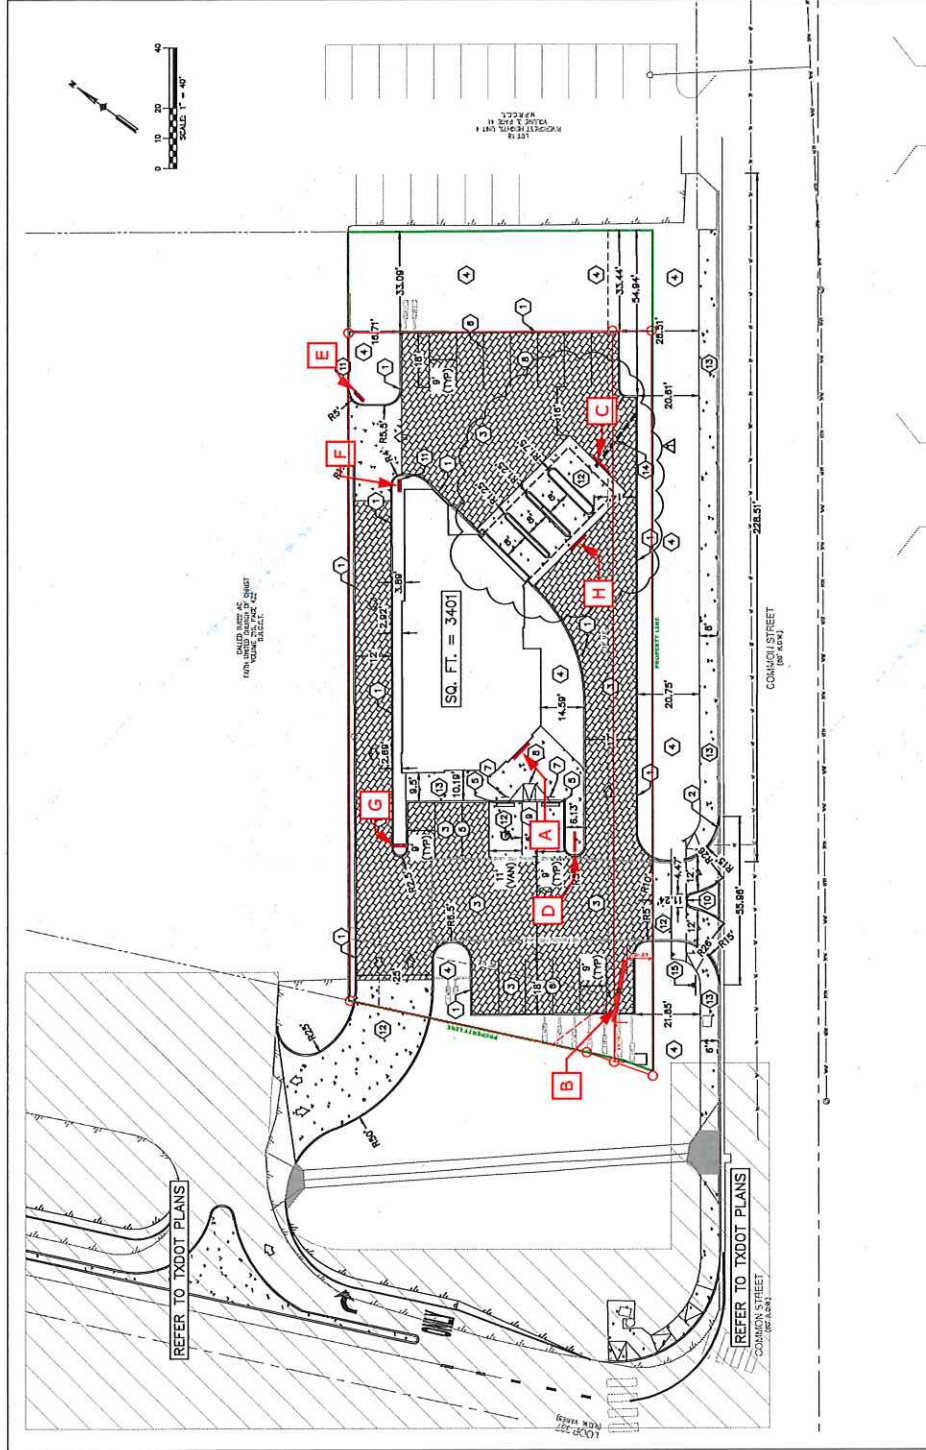

Site Plan

SITE

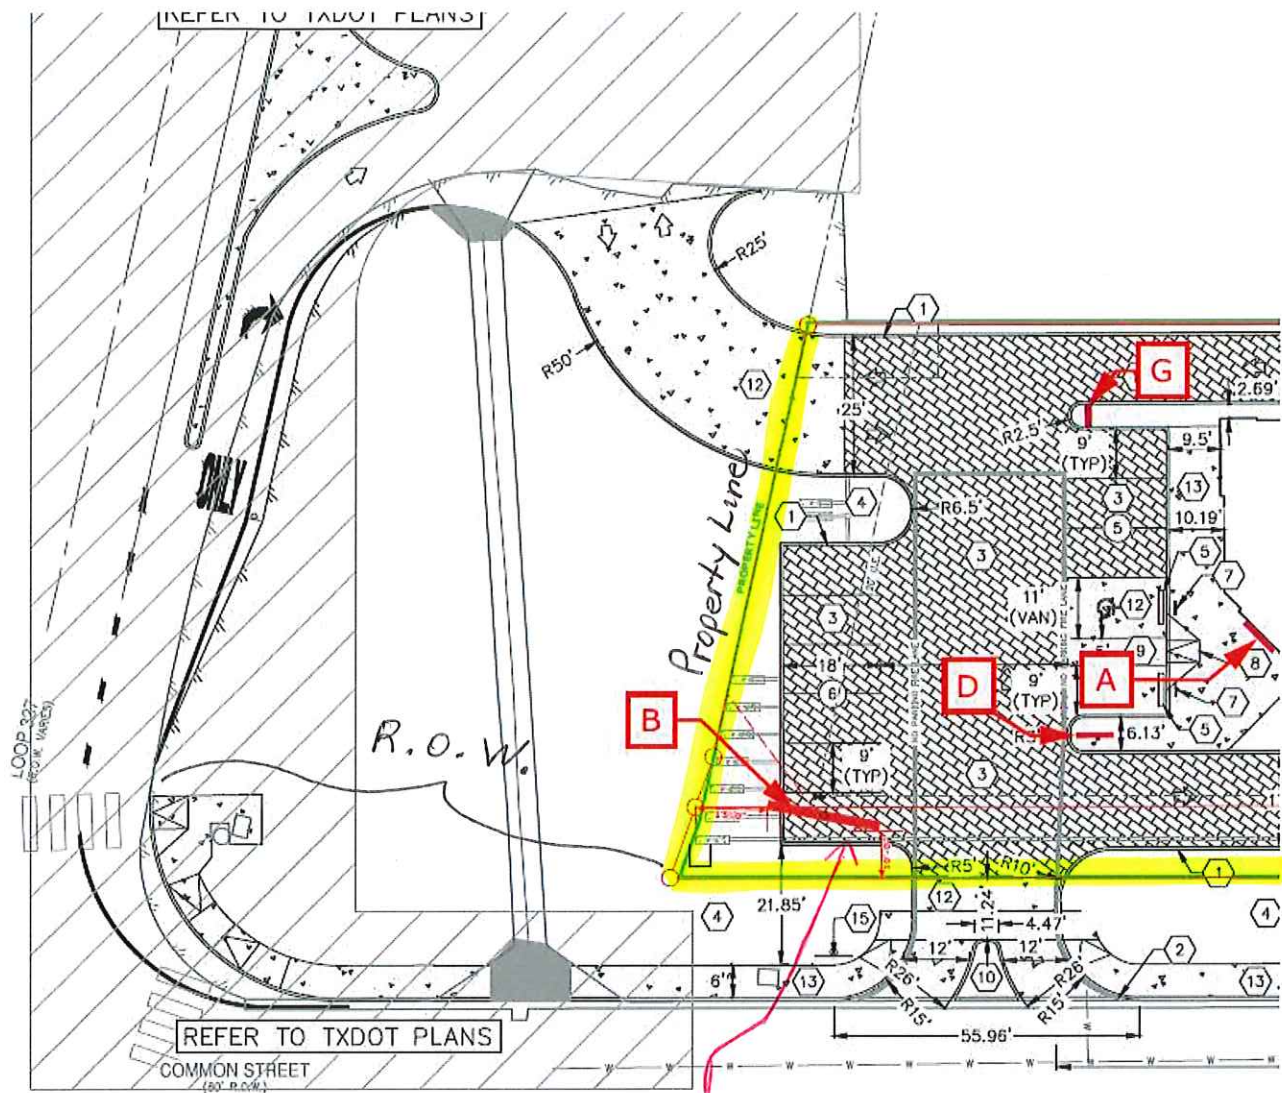

Proposed
Sign Location