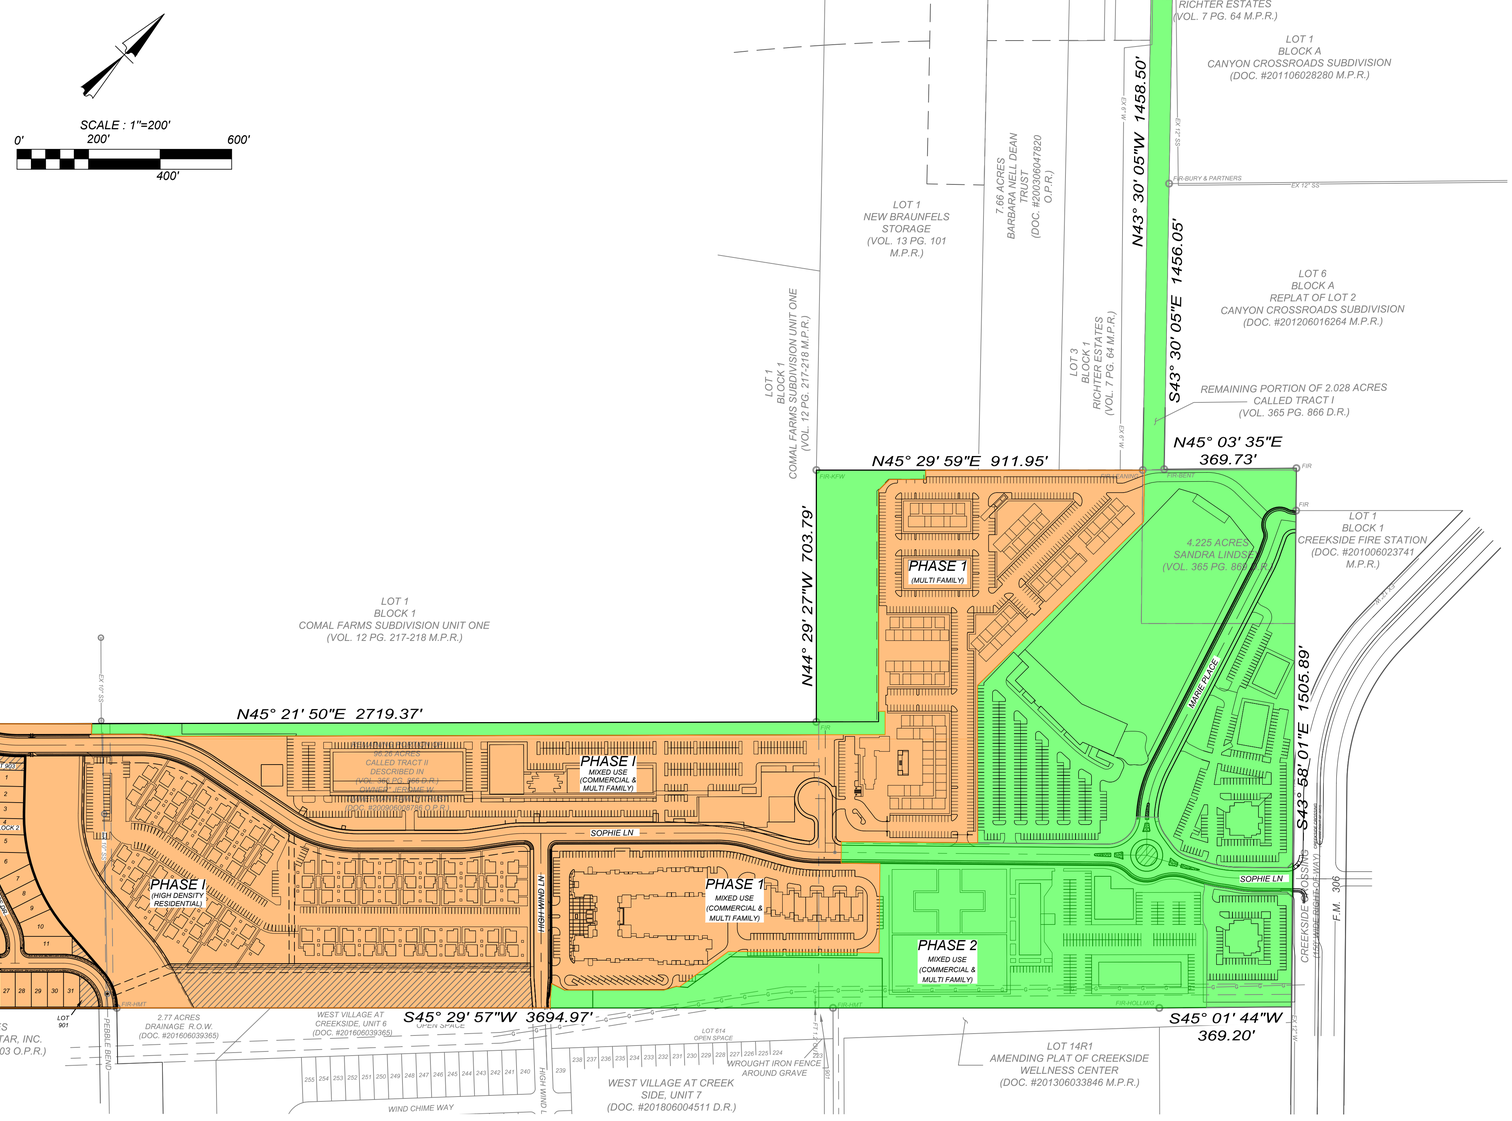

LOCATION MAP
N.T.S.

LEGEND

= PHASE I IMPROVEMENT AREA

= PHASE II IMPROVEMENT AREA

IMPROVEMENT AREA TABLE

	TOTAL AREA
PHASE I IMPROVEMENT AREA	59.34
PHASE II IMPROVEMENT AREA	38.63
TOTAL	97.97

KFW
ENGINEERS + SURVEYING
3421 Paesanos Pkwy, Suite 200, San Antonio, TX 78231
Phone #: (210) 979-8444 • Fax #: (210) 979-8441
TBPE Firm #: 9513 • TBPLS Firm #: 10122300

PID EXHIBIT A
SOLMS LANDING DETAIL PLAN

Date: Apr 09, 2021, 9:11am User ID: mekelce
File: U:\Projects\53301\Design\Exhibits\CAD\EXHIBIT A.dwg

THIS DOCUMENT HAS BEEN PRODUCED FROM MATERIAL THAT WAS STORED AND/OR TRANSMITTED ELECTRONICALLY AND MAY HAVE BEEN INADVERTENTLY ALTERED. RELY ONLY ON FINAL HARDCOPY MATERIALS BEARING THE CONSULTANT'S ORIGINAL SIGNATURE AND SEAL.