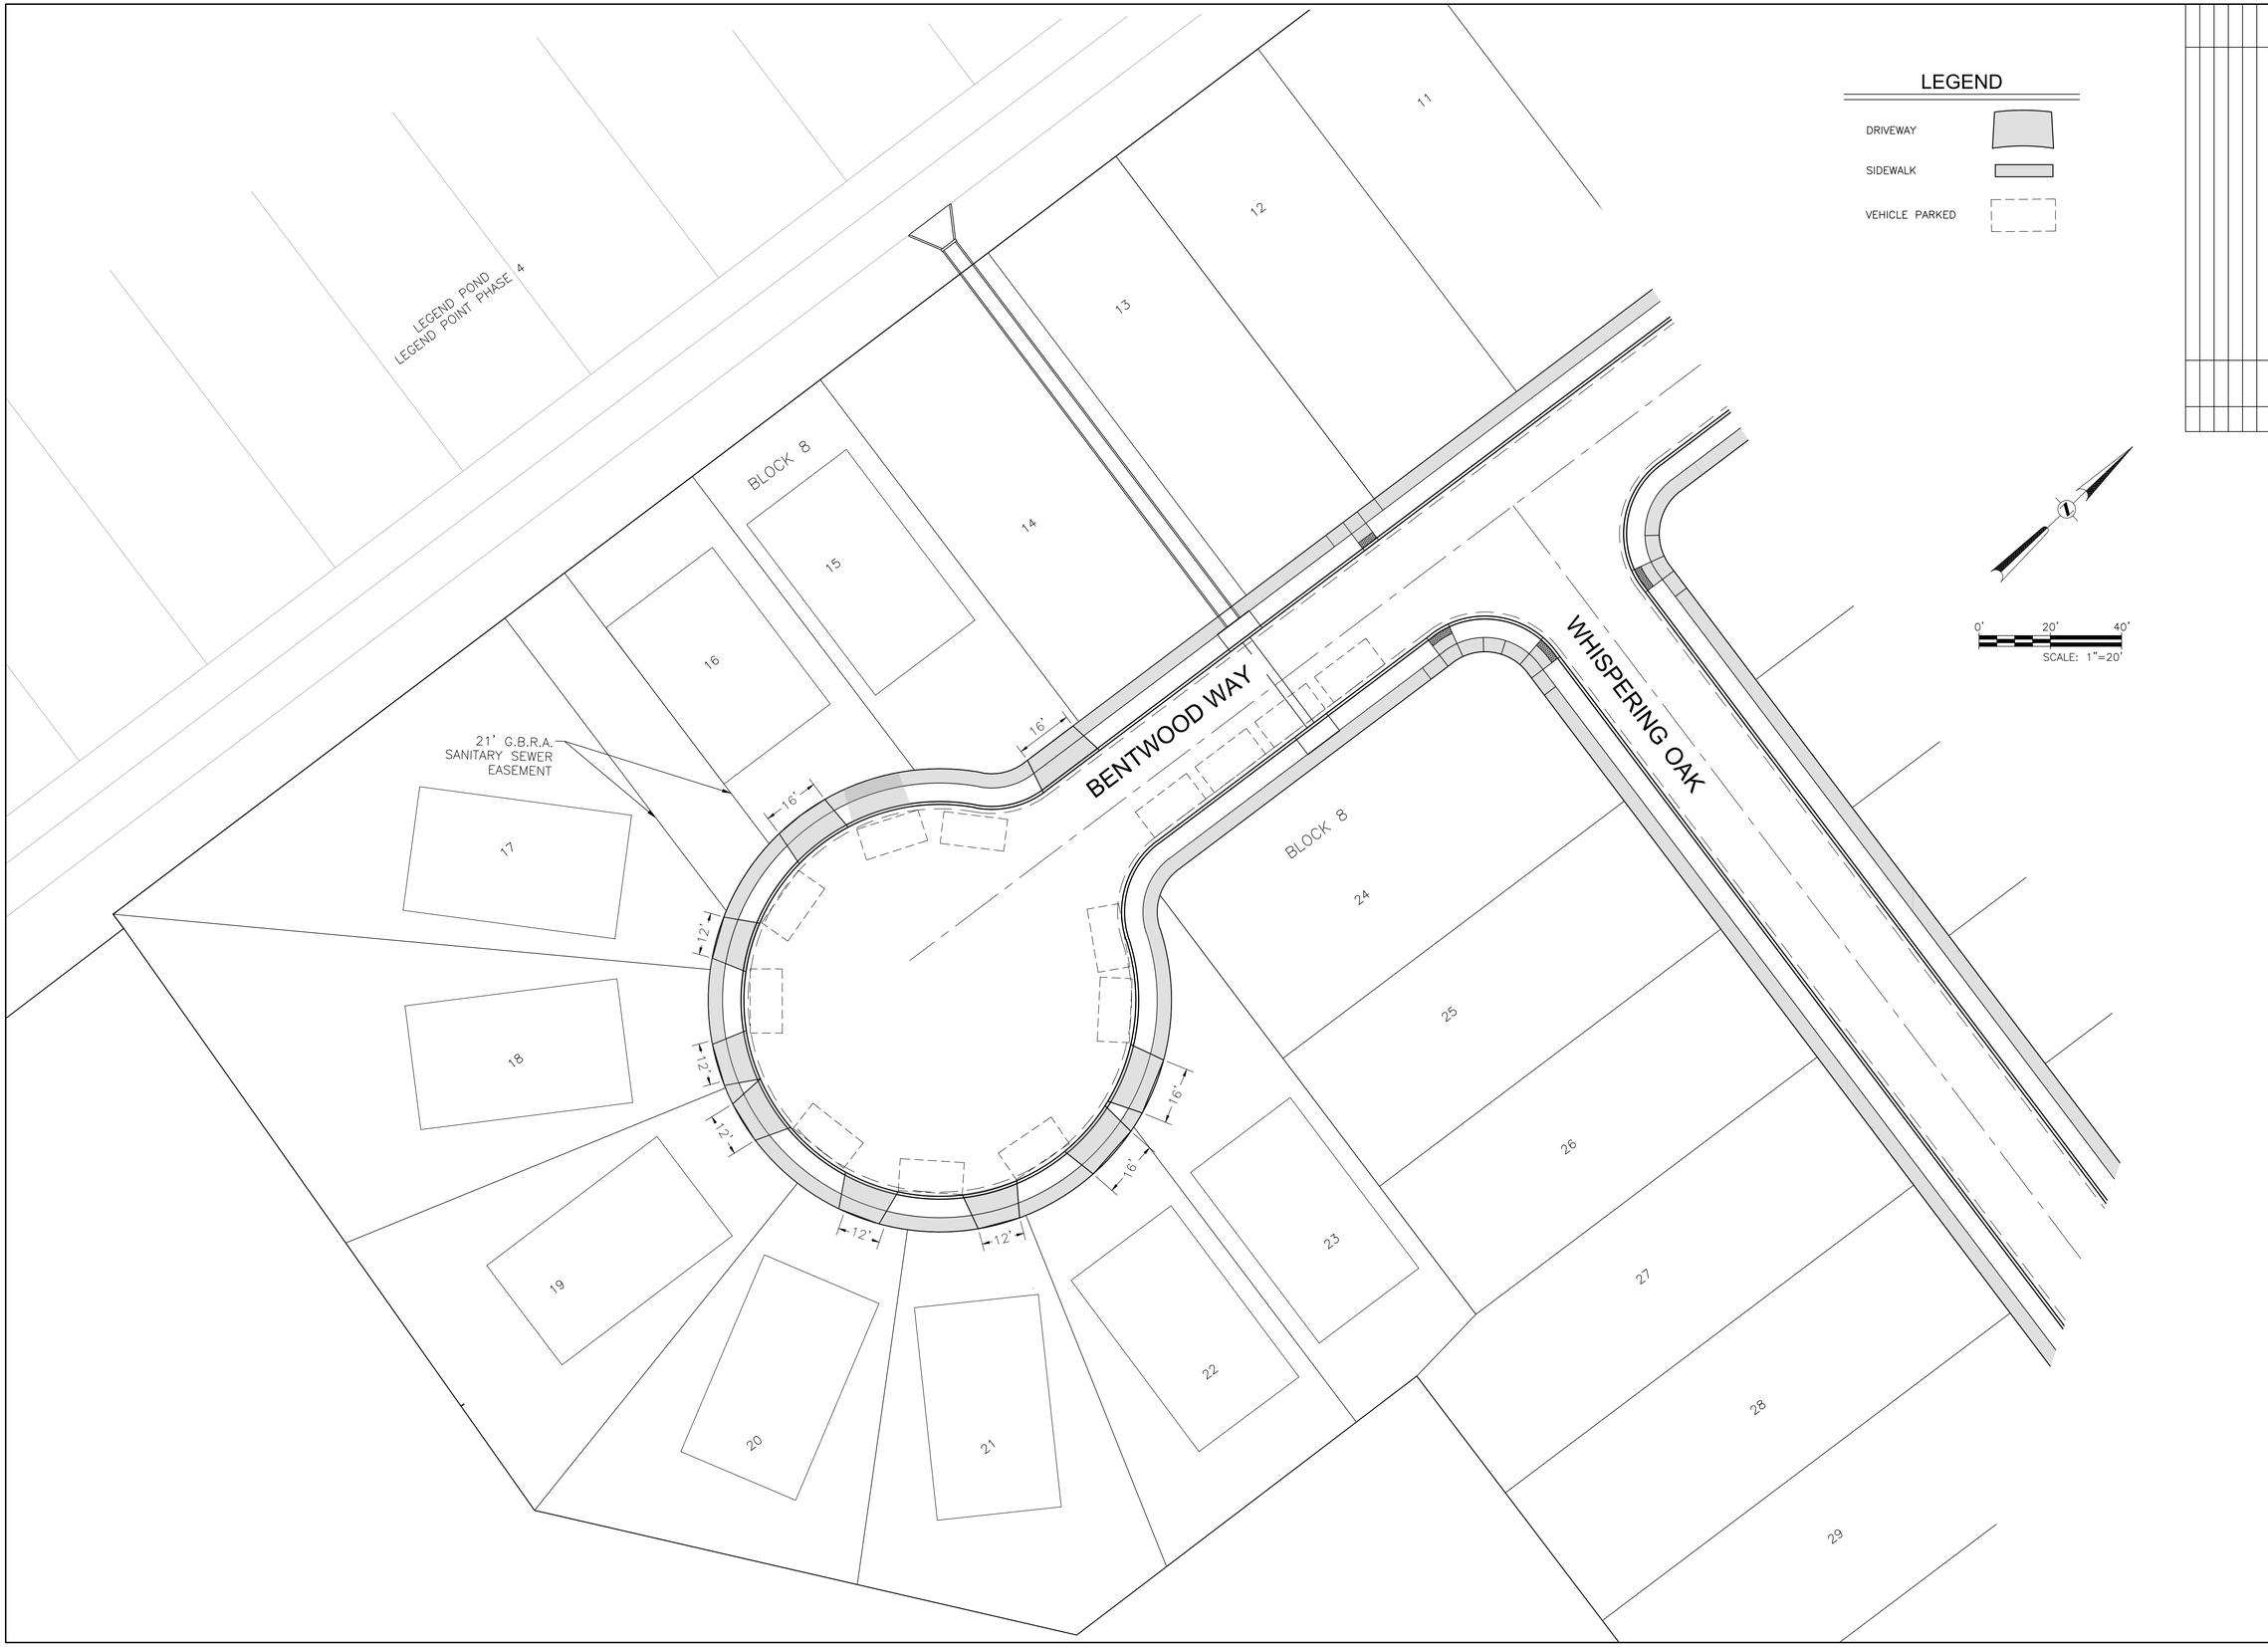

NO.	DATE	REVISION	BY

Jacobs
911 Central Parkway North, Suite 425
San Antonio, Texas 78232
PH: 210.494.0088 Fax 210.494.4525
Texas Firm # F- 2966
© All Rights Reserved, Jacobs 2020

THIS DOCUMENT IS RELEASED FOR THE PURPOSE OF INTERIM REVIEW UNDER THE AUTHORITY OF MICHAEL A. HUSEK II, P.E. 120245, ON MARCH 4, 2020. IT IS NOT TO BE USED FOR CONSTRUCTION BIDDING OR PERMIT PURPOSES.

LOT EXHIBIT

KB LEGEND POND
LEGEND POINT PHASE 8

KB HOME LONE STAR, INC.
4800 FREDERICKSBURG ROAD
SAN ANTONIO, TEXAS

DATE: MARCH 3, 2020
DRAWN BY: ER
DESIGNED BY: ER
CHECKED BY: M.H.
REVIEWED BY: M.H.
PROJECT NUMBER: WJXK3410

SHEET
1
OF 1

Drawing: M:\WJXK3410_KB Legend Pond Phase 5-8\700 CADD\702 Civil\702 Phase 8\702.4 Exhibits\WJXK3410-PH8 AND PH6 Lot Exhibit.dwg
User: Rodriguez, Eric
Last Modified: Mar. 06, 20 - 10:46
Plot Date/Time: Mar. 06, 20 - 10:48:12