BEING A 9.27 ACRE TRACT OF LAND OUT OF LOT, BLOCK 1, STARLIGHT TERRACE, UNIT 2, PLAT OF WHICH IS RECORDED IN VOLUME 12, PAGE 159, MAP AND PLAT RECORDS, COMAL COUNTY, TEXAS.

SCALE: 1"=200'

LEGEND:

P.O.B. = POINT OF BEGINNING
R.O.W. = RIGHT-OF-WAY
M.P.R.C.C.T. = MAP AND PLAT RECORDS, COMAL COUNTY, TEXAS
O.P.R.C.C.T. = OFFICIAL PUBLIC RECORDS, COMAL COUNTY, TEXAS

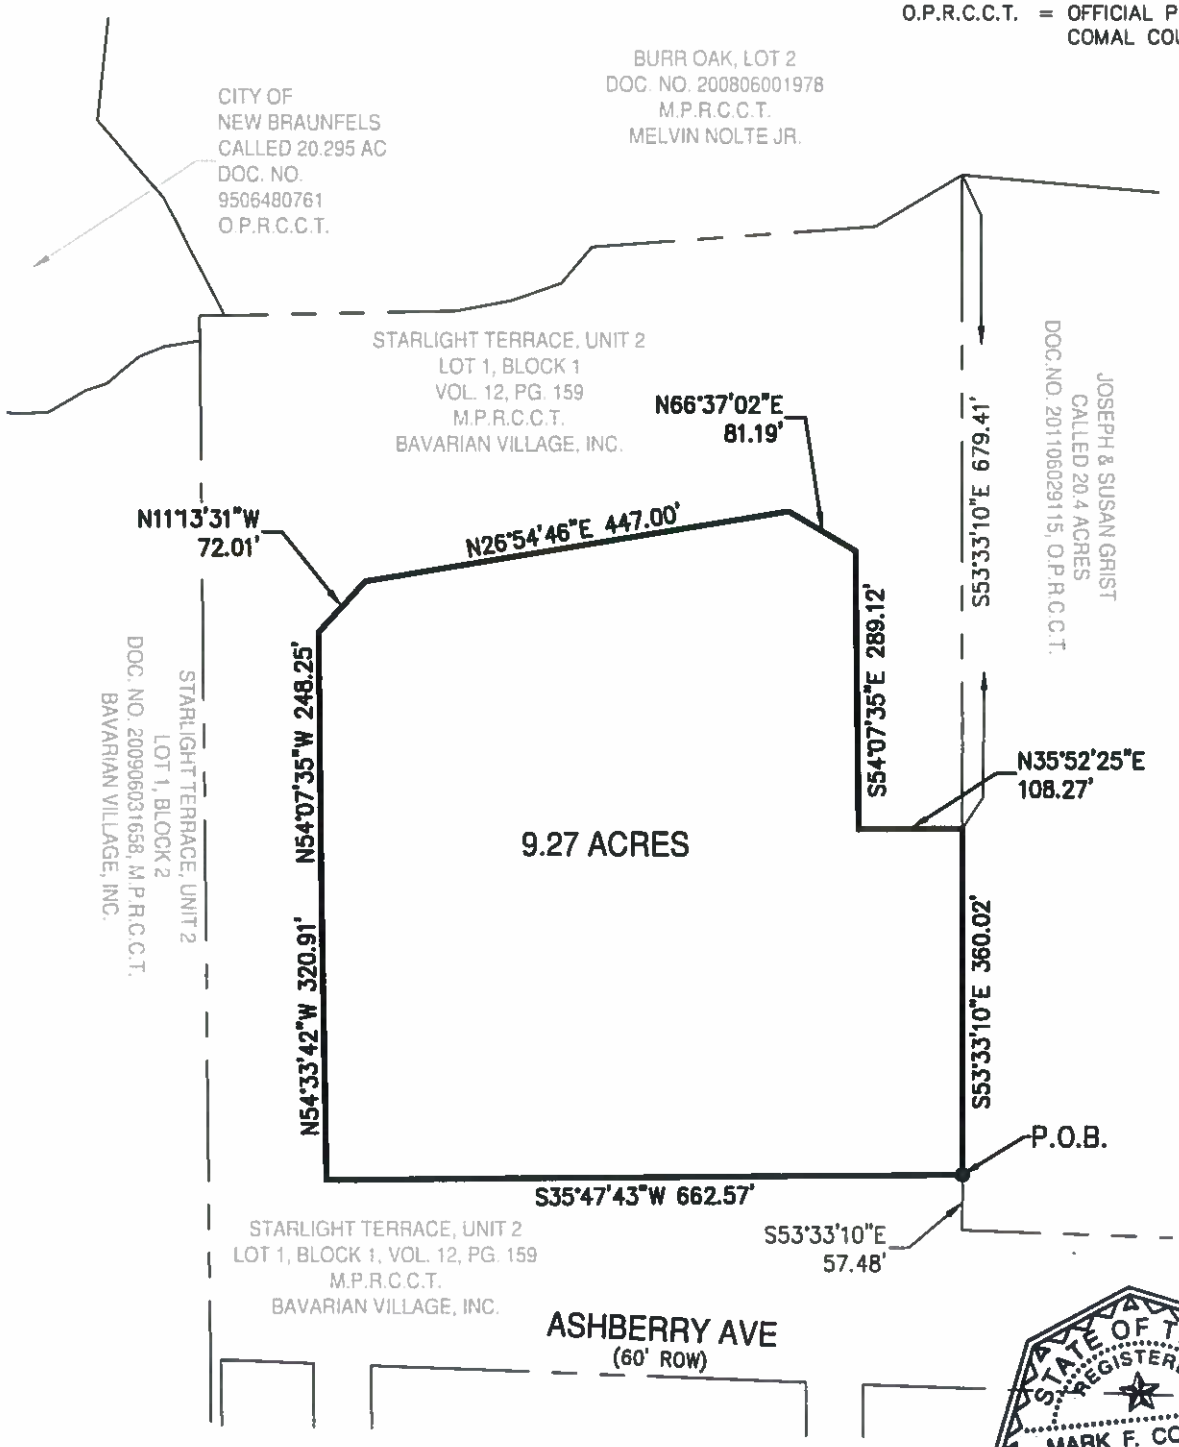


STATE OF TEXAS REGISTERED MARK F. CONLAN 6342 PROFESSIONAL LAND SURVEYOR

10/19/17

HMT ENGINEERING & SURVEYING

410 N. SEGUIN AVE.
NEW BRAUNFELS,
TEXAS, 78130
WWW.HMTNB.COM
PH:(830)625-8555
TBPLS FIRM 10153600

ATTACHMENT 3